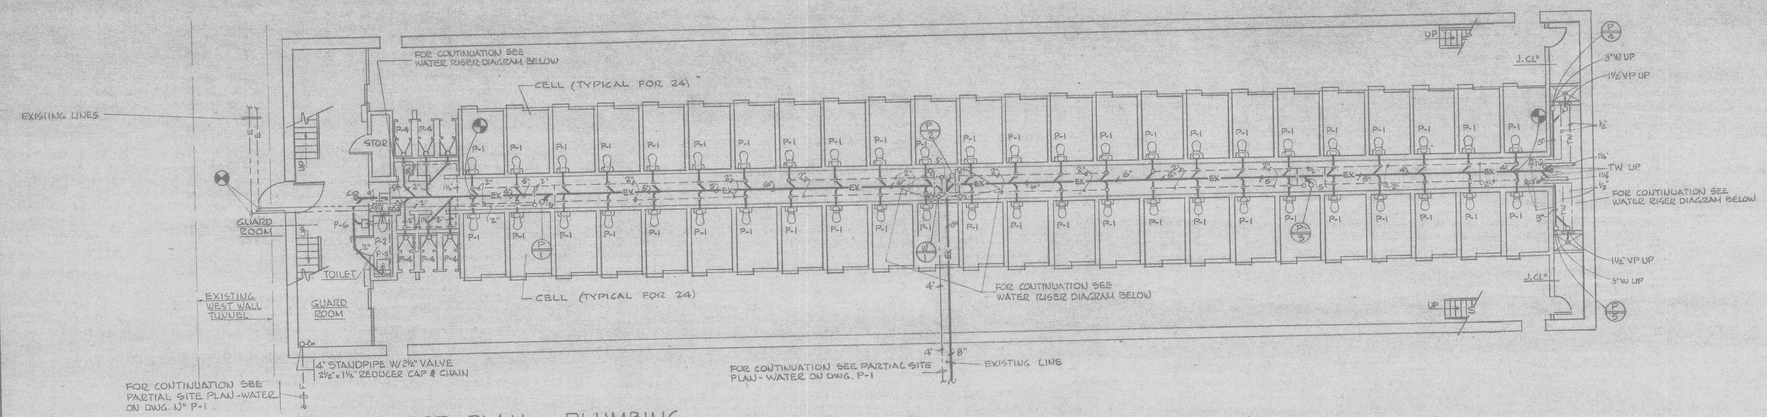

FIRST FLOOR PLAN – PLUMBING

SCALE: 1/8" = 1'-0"

FIXTURE CONNECTION SCHEDULE					
SYMBOL	FIXTURE	WASTE	VENT	C.W.	H.W.
P-1	WATER CLOSET & LAVATORY UNIT	4"	2"	1"	—
P-2	WATER CLOSET - FV	4"	2"	1"	—
P-3	LAVATORY	1½"	1½"	½"	½"
P-4	SHOWER	2" DR	1½"	½"	½"
P-5	MOP BASIN	3"	1½"	½"	½"
P-6	ELECTRIC WATER COOLER	1½"	1½"	½"	—

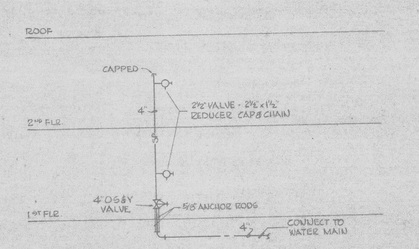

STANDPIPE RISER

NO SCALE

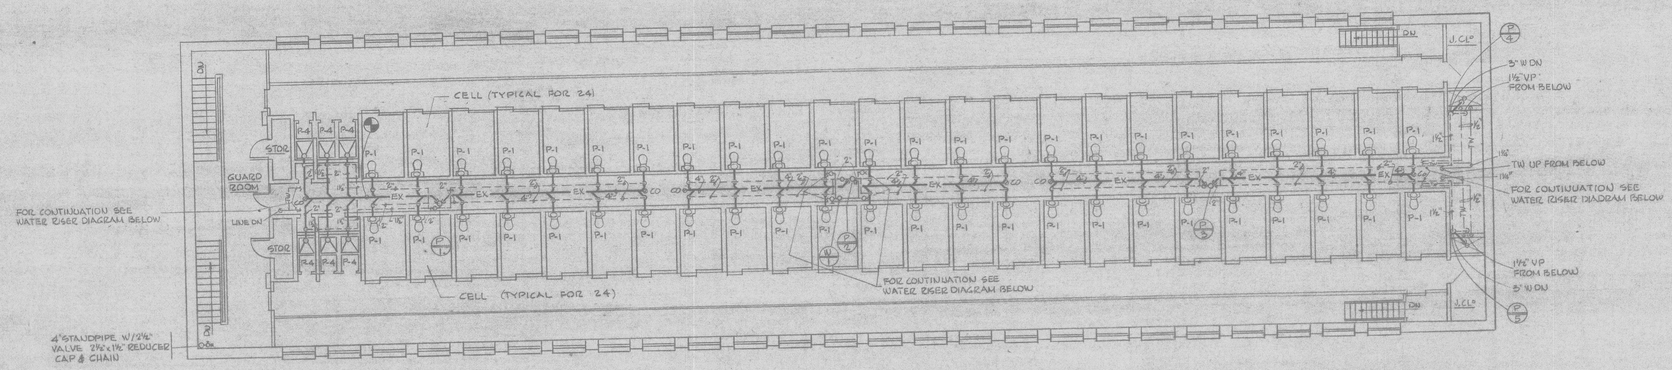

SECOND FLOOR PLAN – PLUMBING

SCALE: 1/8" = 1'-0"

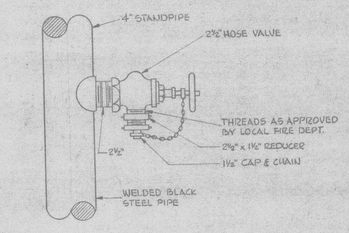

TYPICAL FIRE DEPT. CONN'S. AT STANDPIPE

NO SCALE

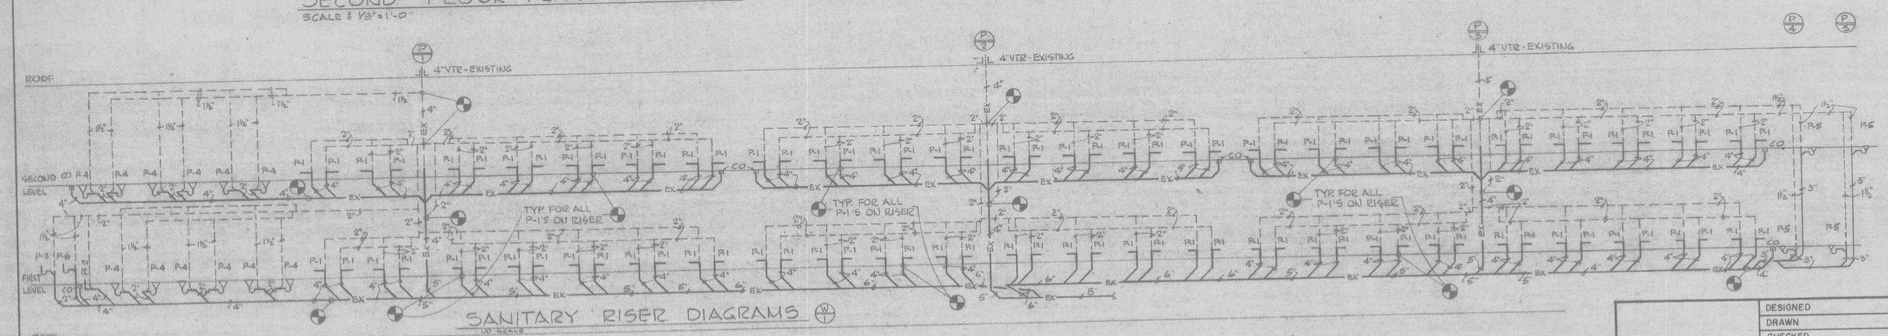

SANITARY RISER DIAGRAMS

NO SCALE

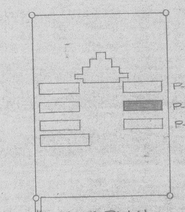

KEY PLAN

NO SCALE

NORTH

1/8" = 1'-0" SCALE 5 0 5 10 15 20 FEET

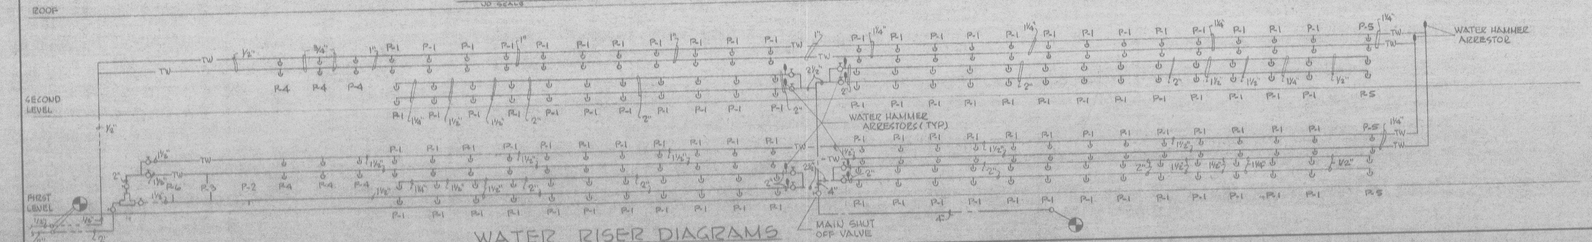

WATER RISER DIAGRAMS

NO SCALE

DESIGNED					
DRAWN					
CHECKED					
CERTIFICATION	REVISION	DATE	DESCRIPTION	BY	APP

PROJECT DRAWINGS

BUILDING P-4 PLUMBING PLAN

RENOVATION OF BUILDINGS P-2, P-4, P-6

MAXIMUM SECURITY AREA

DEPT. OF CORRECTIONS - LORTON, VA

DRAWING NO P-2

ASSISTANT DIRECTOR FOR BUREAU OF DESIGN AND ENGINEERING

DATE

REGISTRATION NO

DATE

ARCHITECT

DATE

LBC&W VIRGINIA

GOVERNMENT OF THE DISTRICT OF COLUMBIA

DEPARTMENT OF GENERAL SERVICES

PROJECT NO FL 253 #97

DATE 3-30-1994

SHEET 13 OF 21