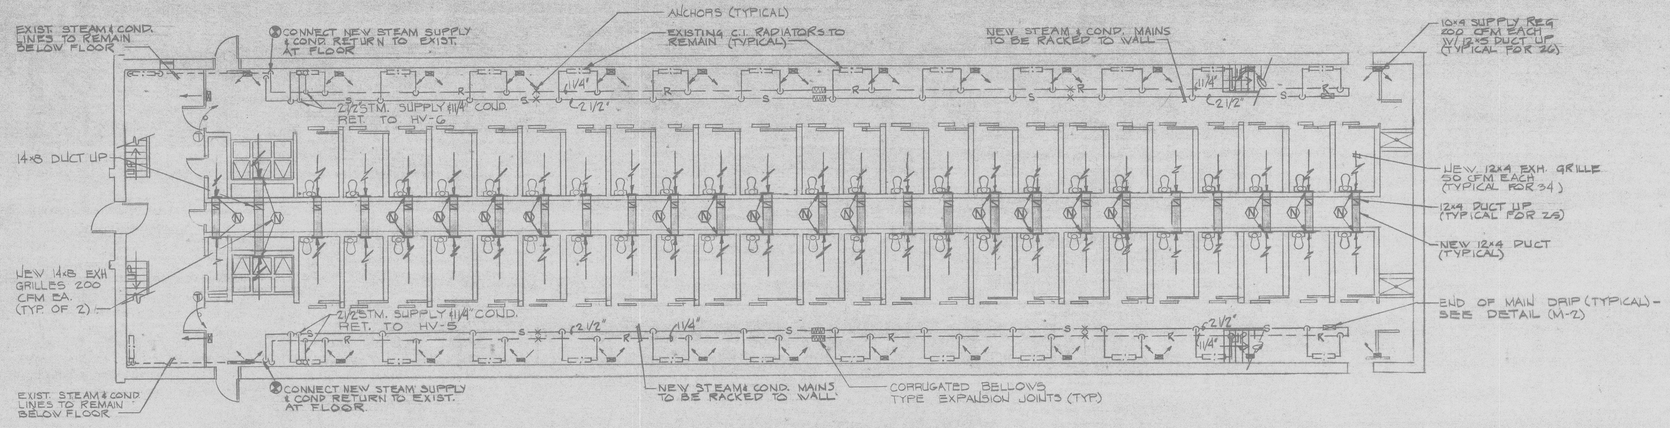

FIRST FLOOR PLAN ∞ MECHANICAL

SCALE: 1/8" = 1'-0"

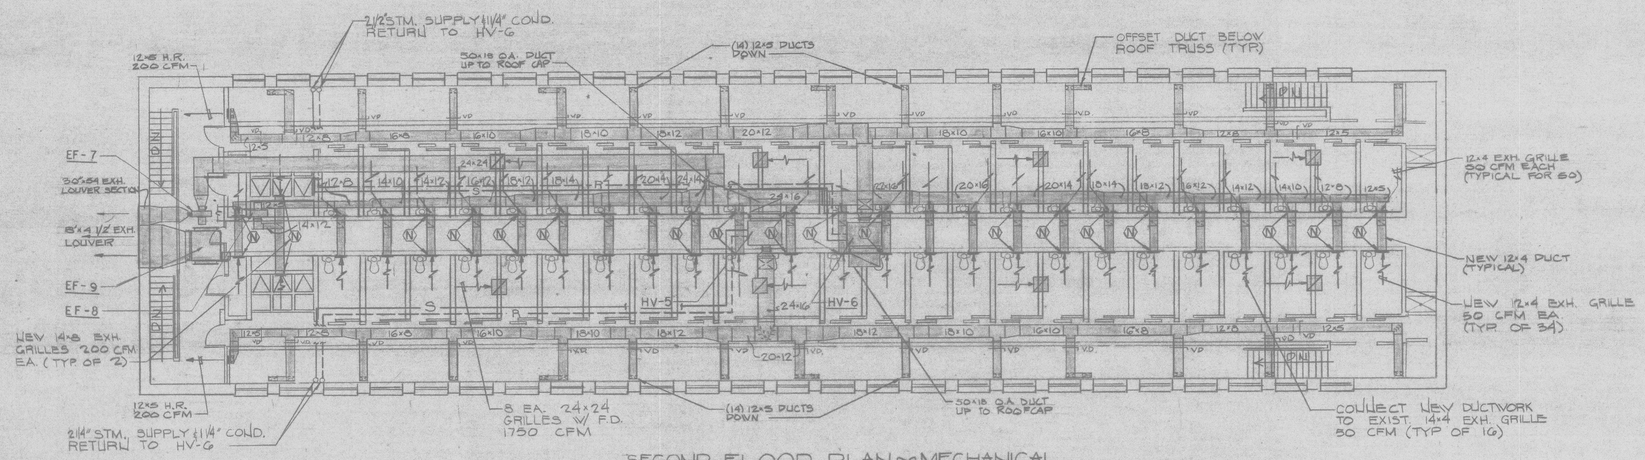

SECOND FLOOR PLAN ∞ MECHANICAL

SCALE: 1/8" = 1'-0"

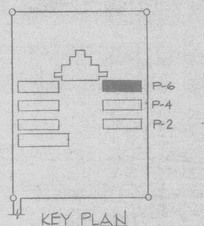

KEY PLAN

NO SCALE

NORTH

1/8" = 1'-0" SCALE 5 0 5 10 15 20 FEET

	DESIGNED				
	DRAWN				
	CHECKED				
	CERTIFICATION	REVISION	DATE	DESCRIPTION	BY	APP

PROJECT DRAWINGS

BUILDING P-6 MECHANICAL PLAN

RENOVATION OF BUILDINGS P-2, P-4, P-6
MAXIMUM SECURITY AREA
DEPT. OF CORRECTIONS - LORTON, VA.

DRAWING NO M-3

ASSISTANT DIRECTOR FOR BUREAU OF DESIGN AND ENGINEERING

DATE

REGISTRATION NO
DATE

ARCHITECT

DATE

LBC&W VIRGINIA ARCHITECTS ENGINEERS PLANNERS

GOVERNMENT OF THE DISTRICT OF COLUMBIA
DEPARTMENT OF GENERAL SERVICES

PROJECT NO FL-233H-77
DATE 2-22-1979
SHEET 17 OF 21