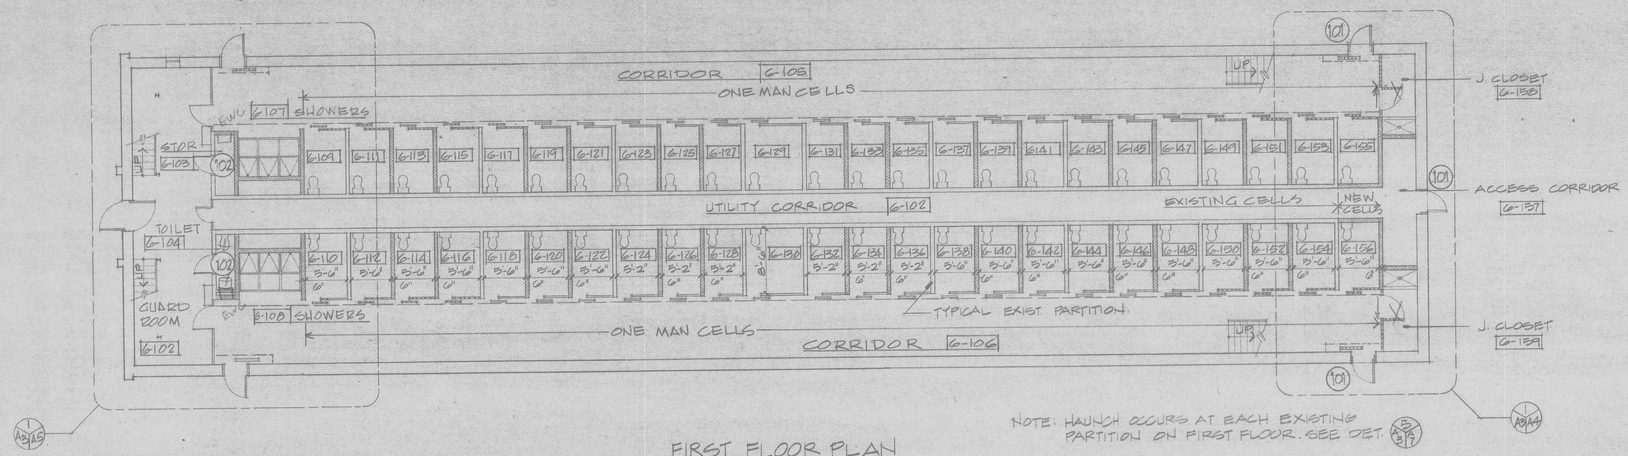

FIRST FLOOR PLAN
SCALE: 1/8"=1'-0"

NOTE: HAUNCH OCCURS AT EACH EXISTING PARTITION ON FIRST FLOOR. SEE DET. 5/A3

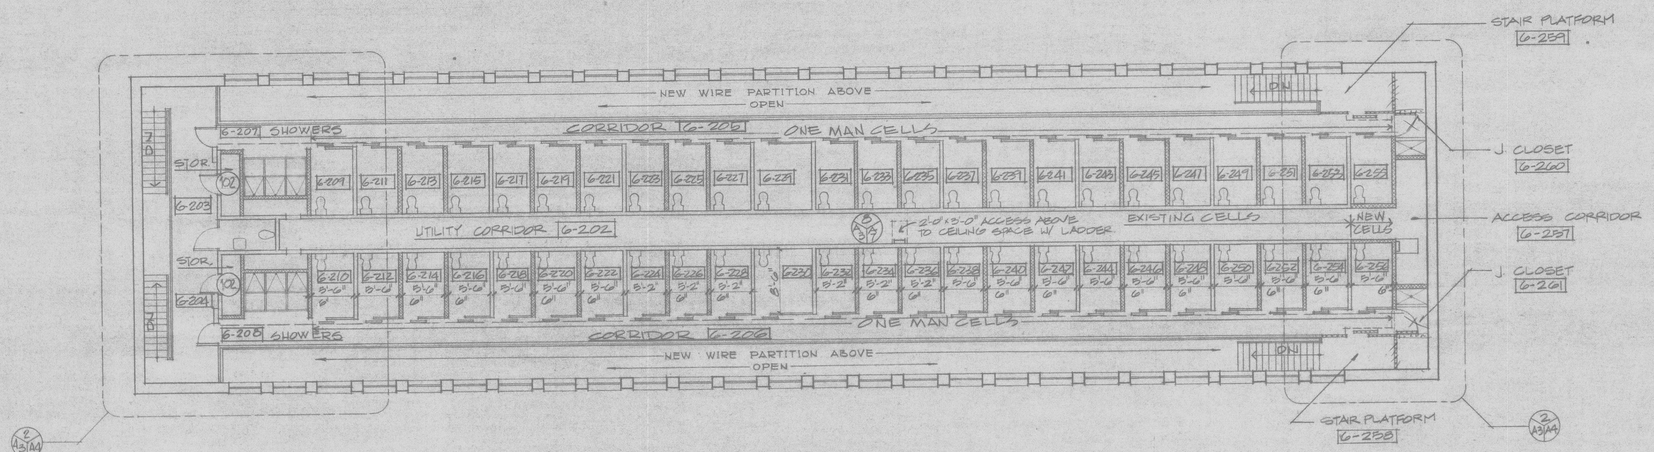

SECOND FLOOR PLAN
SCALE: 1/8"=1'-0"

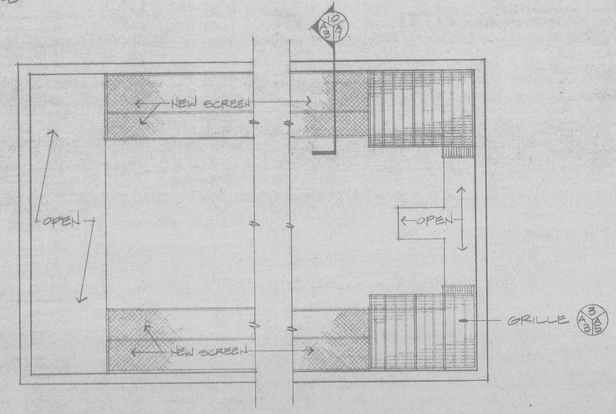

PARTIAL CEILING PLAN (P-6)
SCALE: 1/8"=1'-0"

NORTH

1/8"=1'0" scale 5 0 5 10 15 20 feet

	DESIGNED					
	DRAWN					
	CHECKED					
CERTIFICATION	REVISION	DATE	DESCRIPTION		BY	APP
	PROJECT DRAWINGS					
	FLOOR PLAN BUILDING P6					DRAWING NO
	RENOVATION OF BUILDINGS P2, P4, P6 MAXIMUM SECURITY AREA DEPT. OF CORRECTIONS - LORTON					A-3
ASSISTANT DIRECTOR FOR BUREAU OF DESIGN AND ENGINEERING	REGISTRATION NO. 4909 DATE 1963		LBC&W VIRGINIA ARCHITECTS ENGINEERS PLANNERS			
DATE	ARCHITECT DATE		GOVERNMENT OF THE DISTRICT OF COLUMBIA DEPARTMENT OF GENERAL SERVICES			PROJECT NO. 78477 DATE 5-20-1979 SHEET 7 OF 21