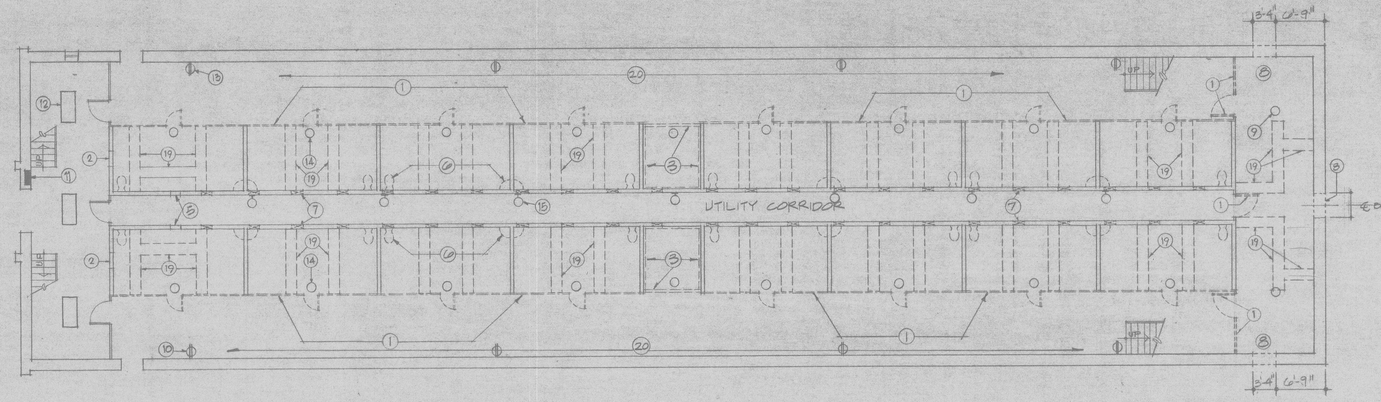

FIRST FLOOR PLAN
SCALE: 1/8" = 1'-0"

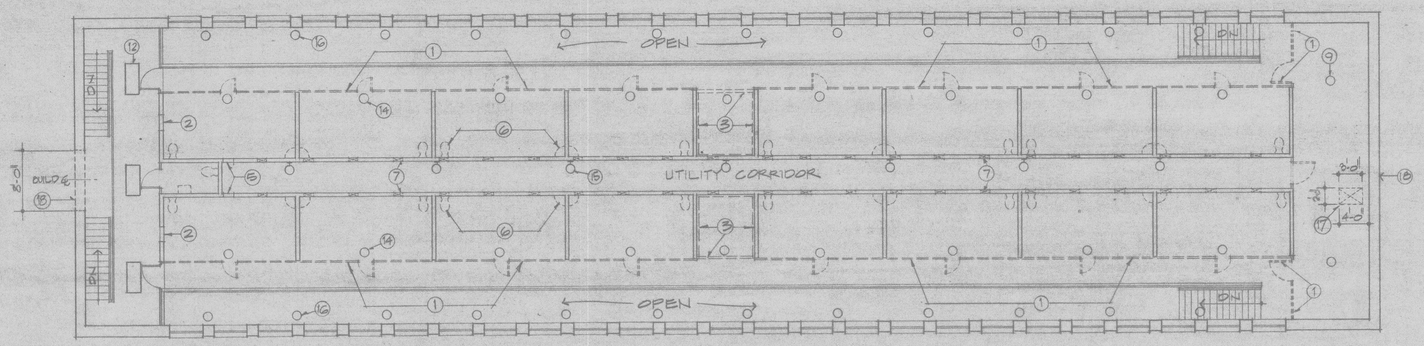

SECOND FLOOR PLAN
SCALE: 1/8" = 1'-0"

DEMOLITION NOTES

1. PROTECT ALL EXISTING AREAS NOT AFFECTED BY NEW WORK FROM DAMAGE DURING DEMOLITION.
2. RESTORE AREAS TO REMAIN DAMAGED BY DEMOLITION TO ORIGINAL CONDITION.
3. DEMOLITION INDICATED IN THIS DRAWING IS ONLY FOR AREAS WHERE NEW WORK IS TO BE DONE. APPROVAL SHALL BE OBTAINED PRIOR TO THE TEMPORARY REMOVAL OF EXISTING ITEMS, CONSIDERED BY THE CONTRACTOR AS INCIDENTALLY NECESSARY FOR THE EXECUTION OF THE WORK.
4. ITEMS INDICATED TO BE REMOVED & REUSED SHALL BE PROTECTED FROM DAMAGE DURING REMOVAL, SAFELY STORED, & RESTORED TO ORIGINAL CONDITION BEFORE REINSTALLATION WHERE INDICATED.
5. ITEMS REMOVED AT CONTRACTOR'S OPTION, TO FACILITATE WORK SHALL BE TREATED SAME AS NOTE 4 ABOVE.
6. SYMBOL (2) IN THE DEMOLITION PLAN DENOTES WORK REQUIRED, AS FOLLOWS:
   - (1) REMOVE SWINGING WIRE MESH DOORS & GRILLE WALL
   - (2) CUT OPENING IN CONC. WALL FOR 2'-0" × 6'-8" DOOR.
   - (3) REMOVE CERAMIC TILE FINISH @ WALLS, FLOOR DRAINS, SHOWER HEADS & PIPING. REMOVE CURB TO FINISH FLOOR ELEVATION.
   - (4) CUT FLOOR SLAB AS REQUIRED FOR THE INSTALLATION OF NEW PLUMBING FIXTURES (W.C., LAV. SHOWERS & SINKS) (SEE PLUMB. DWGS.)
   - (5) CUT OPENING IN CMU WALL 1'-6" W × 6'-0" H.
   - (6) REMOVE ALL PLUMBING FIXTURES & ANCHORING DEVICES TO WALL & FLOOR (TYPICAL @ ALL CELLS)
   - (7) CUT OPENING IN BRICK WALL 1'-4" W × 1'-8" H., 6'-3" A.F.F. (TYP @ ALL CELLS)
   - (8) CUT OPENING IN EXTERIOR MASONRY WALL FOR 3'-0" × 6'-8" DOOR (SHORE TOP OF OPENING UNTIL INSTALLATION OF LINTEL.)
   - (9) CEILING MOUNTED INCANDESCENT LIGHTING FIXTURES TO BE REMOVED (TYPICAL FOR 2 FIXTURES)
   - (10) RECEPTACLES TO BE REMOVED (TYPICAL FOR 4)
   - (11) PANELBOARD TO BE REMOVED
   - (12) CEILING MOUNTED FLUORESCENT LIGHTING FIXTURES TO BE REMOVED (TYPICAL FOR 6 FIXTURES)
   - (13) RECEPTACLES TO BE REMOVED (TYPICAL OF 4)
   - (14) CEILING MOUNTED INCANDESCENT LIGHTING FIXTURES TO BE REMOVED (TYPICAL FOR 36 FIXTURES)
   - (15) WALL MOUNTED INCANDESCENT LIGHTING FIXTURES TO BE REMOVED (TYPICAL FOR 14 FIXTURES)
   - (16) WALL MOUNTED INCANDESCENT LIGHTING FIXTURES TO BE REMOVED (TYPICAL FOR 24 FIXTURES)
   - (17) CUT FLOOR SLAB FOR 2'-0" × 3'-0" OPENING
   - (18) CUT OPENING IN EXTERIOR MASONRY WALL FOR 1'-0" × 4'-6" LOUVER (SHORE TOP OF OPENING UNTIL INSTALLATION OF LINTEL
   - (19) CUT FLOOR SLAB 1'-6" WIDE, CENTERED UNDER NEW MASONRY WALL, REMOVE GRAVEL & SOIL TO 8" DEPTH. (TYP. FIRST FLOOR.)
   - (20) REMOVE ALL STEAM & CONDENSATE RETURN PIPING TO RADIATORS

NORTH

1/8" = 1'0" scale 5 0 5 10 15 20 feet

	DESIGNED					
	DRAWN					
	CHECKED					
	CERTIFICATION	REVISION	DATE	DESCRIPTION	BY	APP
		PROJECT DRAWINGS				
		DEMOLITION OF BUILDING P6				DRAWING NO
		RENOVATION OF BUILDINGS P2, P4, P6 MAXIMUM SECURITY AREA DEPT. OF CORRECTIONS - LORTON				D-3
ASSISTANT DIRECTOR FOR BUREAU OF DESIGN AND ENGINEERING	REGISTRATION NO A-1809	LBC&W VIRGINIA				
DATE	ARCHITECT	GOVERNMENT OF THE DISTRICT OF COLUMBIA				PROJECT NO FL-283477
	DATE	DEPARTMENT OF GENERAL SERVICES				DATE 2-20-1979
						SHEET 4 OF 21