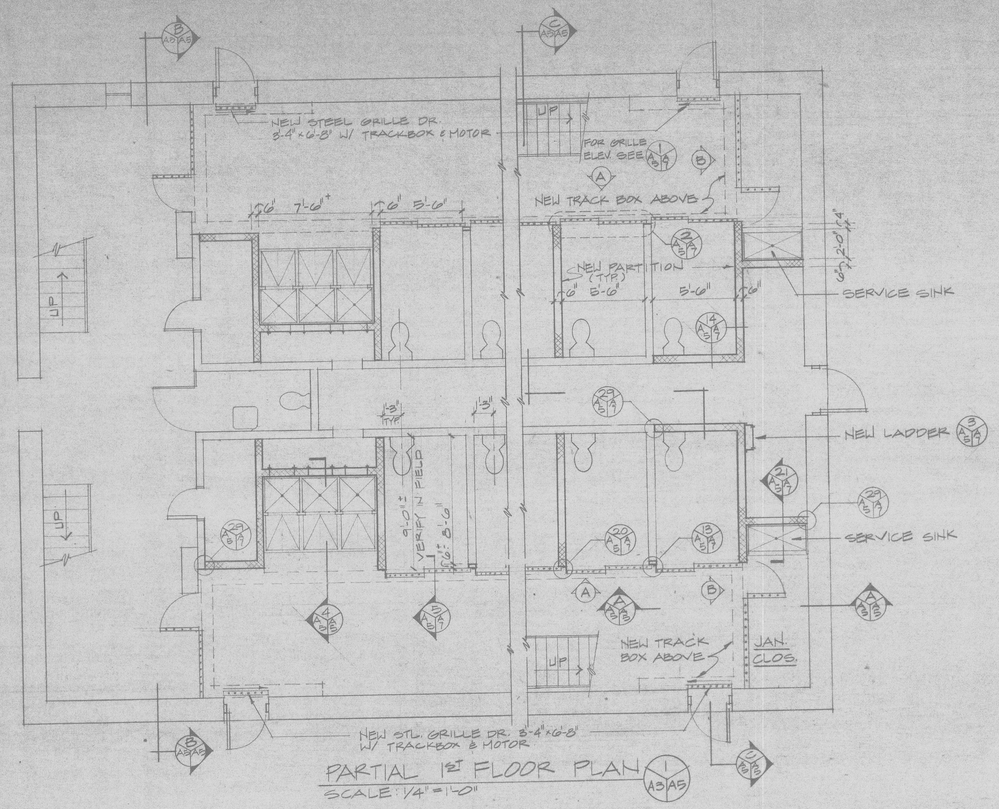

PARTIAL 1ST FLOOR PLAN (1 A3/A5)
SCALE: 1/4" = 1'-0"

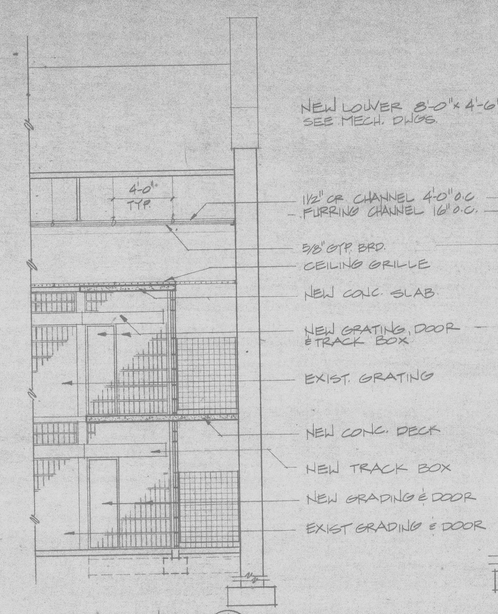

SECTION (A A5/A5)
SCALE 1/4" = 1'-0"
(SIMILIAR OPP. SIDE)

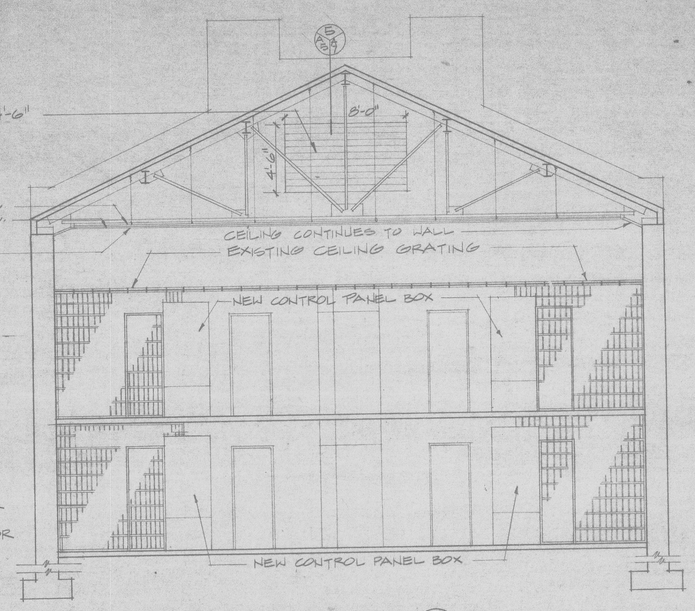

SECTION (B A5/A5)
SCALE: 1/4" = 1'-0"

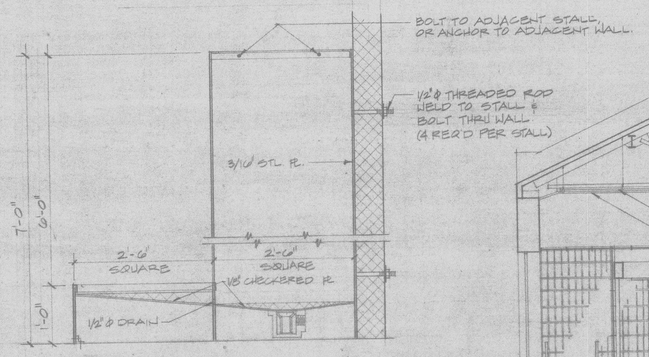

SHOWER SECTION (4 A4/A5)
NO SCALE

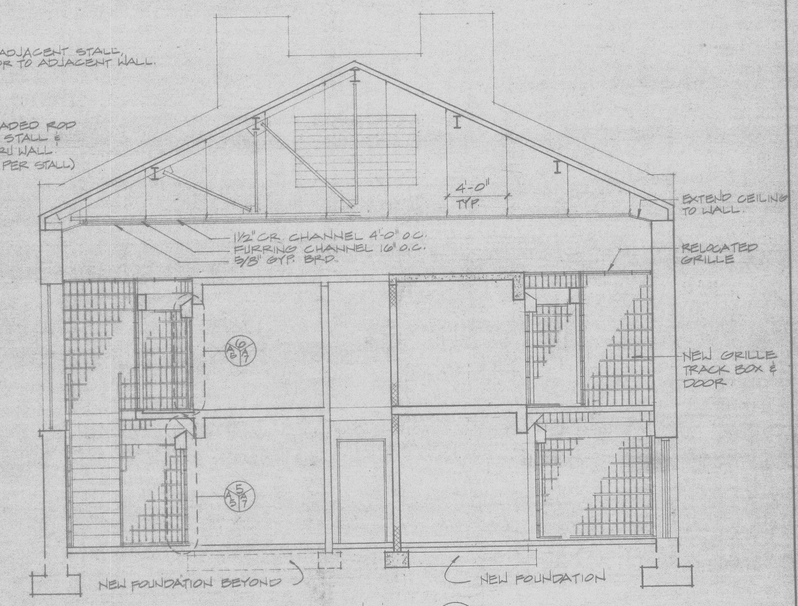

SECTION (C A5/A5)
SCALE: 1/4" = 1'-0"

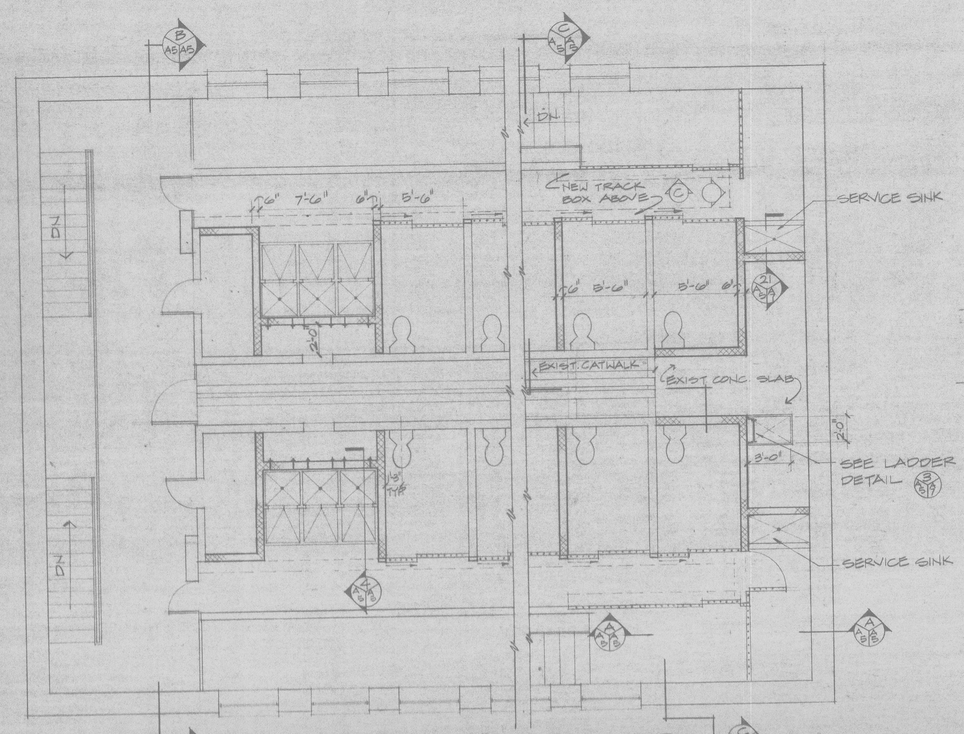

PARTIAL 2nd FLOOR PLAN (2 A3/A5)
SCALE: 1/4" = 1'-0"

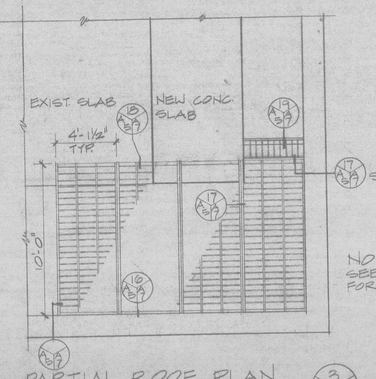

PARTIAL ROOF PLAN (3 A5/A5)
SCALE: 1/4" = 1'-0"
(SIMILAR OPPOSITE SIDE)

NOTE:
SEE DWG. A-3 PARTIAL PLAN FOR CEILING GRILLE LOCATIONS.

DESIGNED						
DRAWN						
CHECKED						
CERTIFICATION	REVISION	DATE	DESCRIPTION	BY	APP	

PROJECT DRAWINGS

PART. PLAN, SECTIONS, BLDG P6

RENOVATION OF BUILDINGS P2, P4, P6
MAXIMUM SECURITY AREA
DEPT. OF CORRECTIONS, LORTON

DRAWING NO A-5

ASSISTANT DIRECTOR FOR BUREAU OF DESIGN AND ENGINEERING

DATE

REGISTRATION NO A-1409
DATE 1963

ARCHITECT

DATE

LBC&W VIRGINIA ARCHITECTS ENGINEERS PLANNERS

GOVERNMENT OF THE DISTRICT OF COLUMBIA
DEPARTMENT OF GENERAL SERVICES

PROJECT NO PL233H71
DATE 3-30-1979
SHEET 9 OF 21