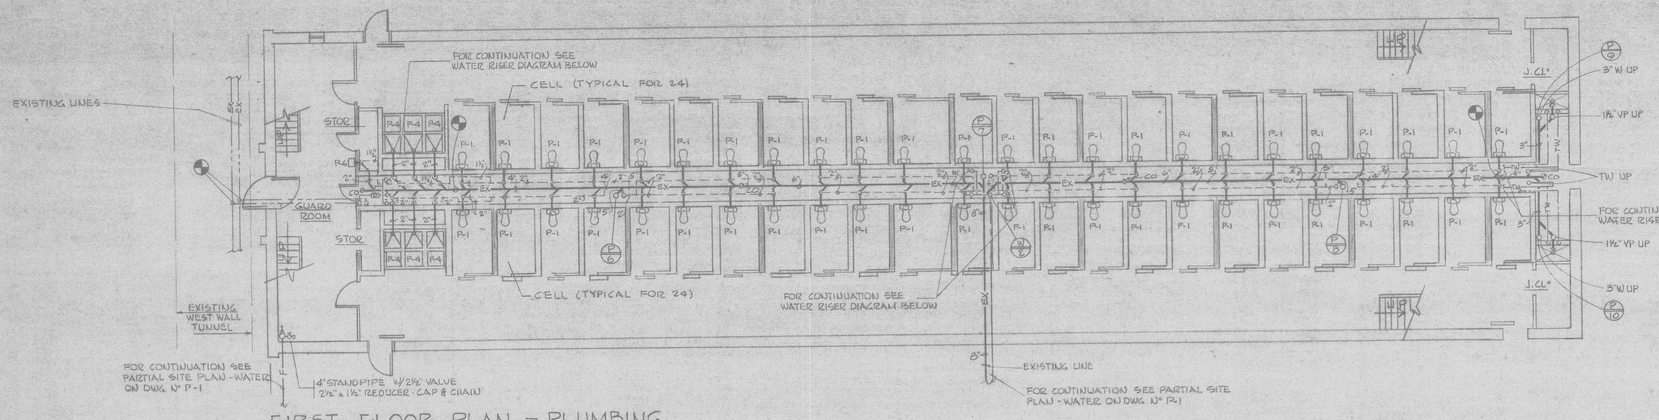

FIRST FLOOR PLAN - PLUMBING

SCALE 3/16" = 1'-0"

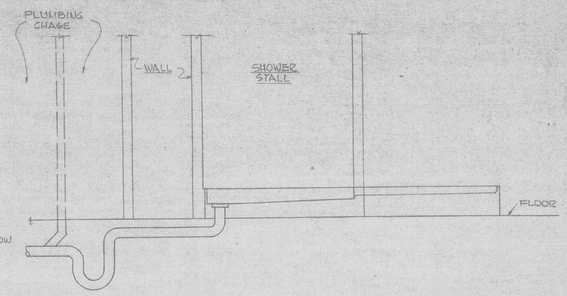

SECTION

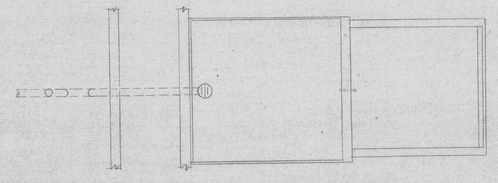

PLAN

SHOWER STALL PLAN - 2ND FLR. ONLY

NO SCALE

NOTE : TRAP LOCATED IN PLUMBING CHASE SEE FLR. PLANS ON SHTS. P-1, P-2 & P-3

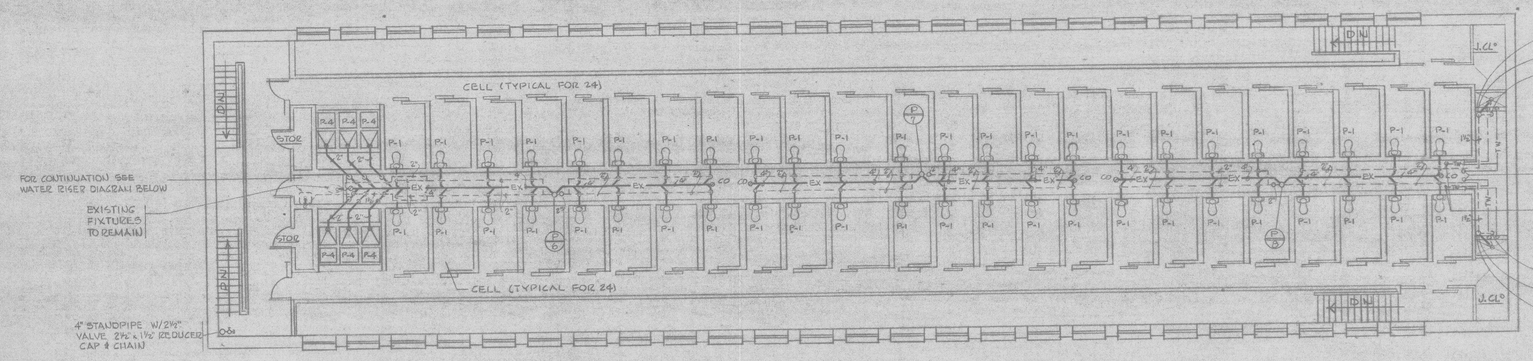

SECOND FLOOR PLAN - PLUMBING

SCALE 3/16" = 1'-0"

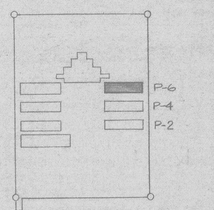

KEY PLAN

NO SCALE

NORTH

1/8"=1'-0" SCALE 5 0 5 10 15 20 FEET

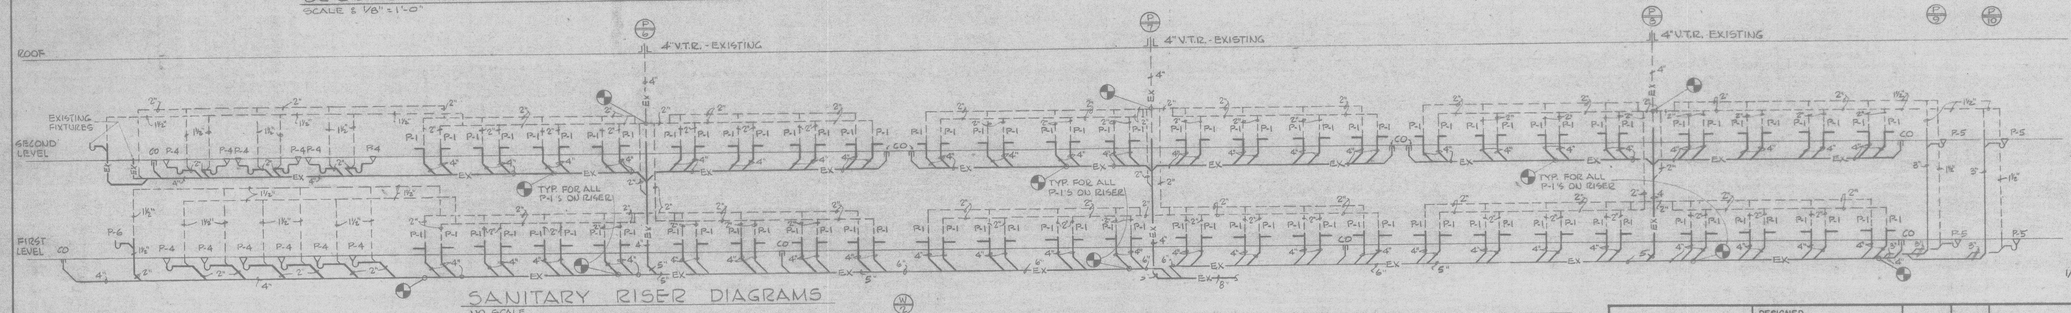

SANITARY RISER DIAGRAMS

NO SCALE

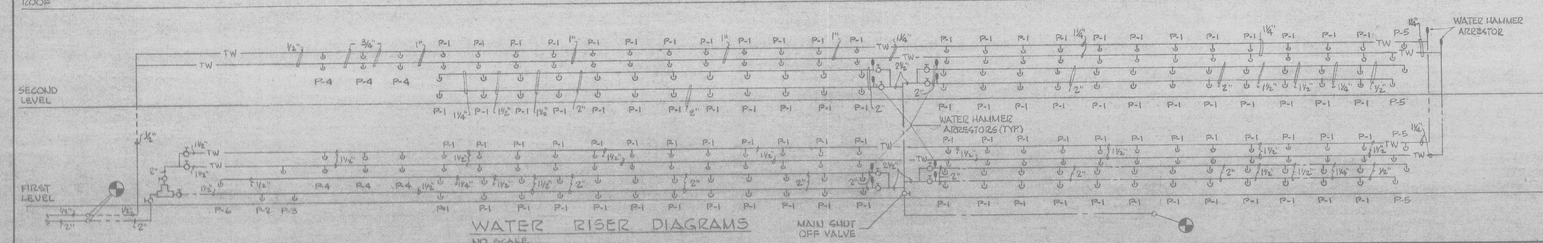

WATER RISER DIAGRAMS

NO SCALE

	DESIGNED				
	DRAWN				
	CHECKED				
CERTIFICATION	REVISION	DATE	DESCRIPTION	BY	APP
			PROJECT DRAWINGS		
			BUILDING P-6 PLUMBING PLAN	DRAWING NO	
			RENOVATION OF BUILDINGS P-2, P-4, P-6 MAXIMUM SECURITY AREA DEPT. OF CORRECTIONS - LORTON, VA.	P-3	
ASSISTANT DIRECTOR FOR BUREAU OF DESIGN AND ENGINEERING	REGISTRATION NO		LBC&W VIRGINIA ARCHITECTS ENGINEERS PLANNERS		
DATE	ARCHITECT		GOVERNMENT OF THE DISTRICT OF COLUMBIA DEPARTMENT OF GENERAL SERVICES	PROJECT NO	F-2334-77
	DATE			DATE	3-30-1979
				SHEET	14 OF 21