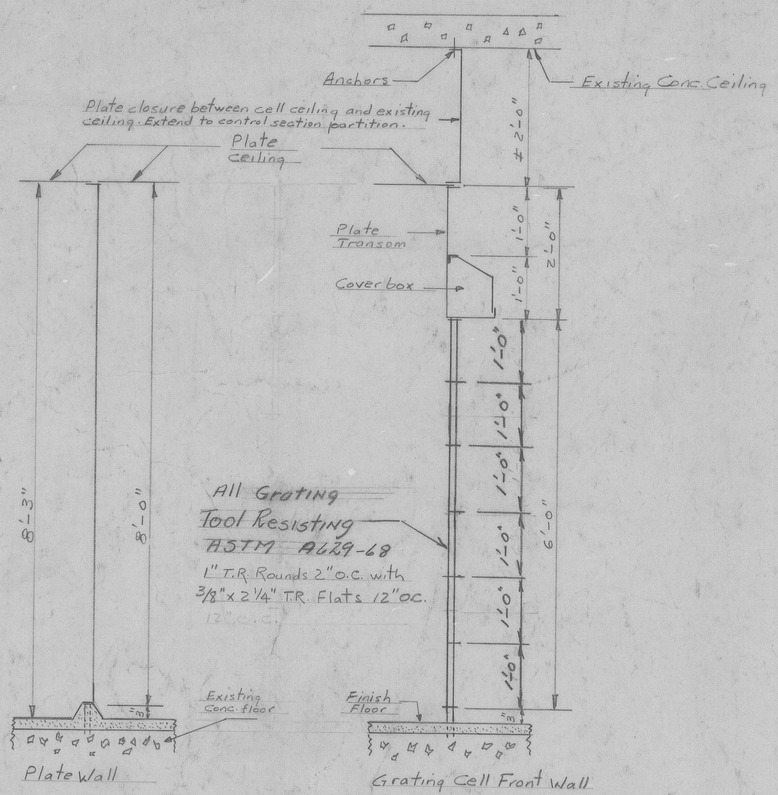

Typical Sections Thru Steel Walls
scale: 3/4" = 1'-0"

Existing Sally Port

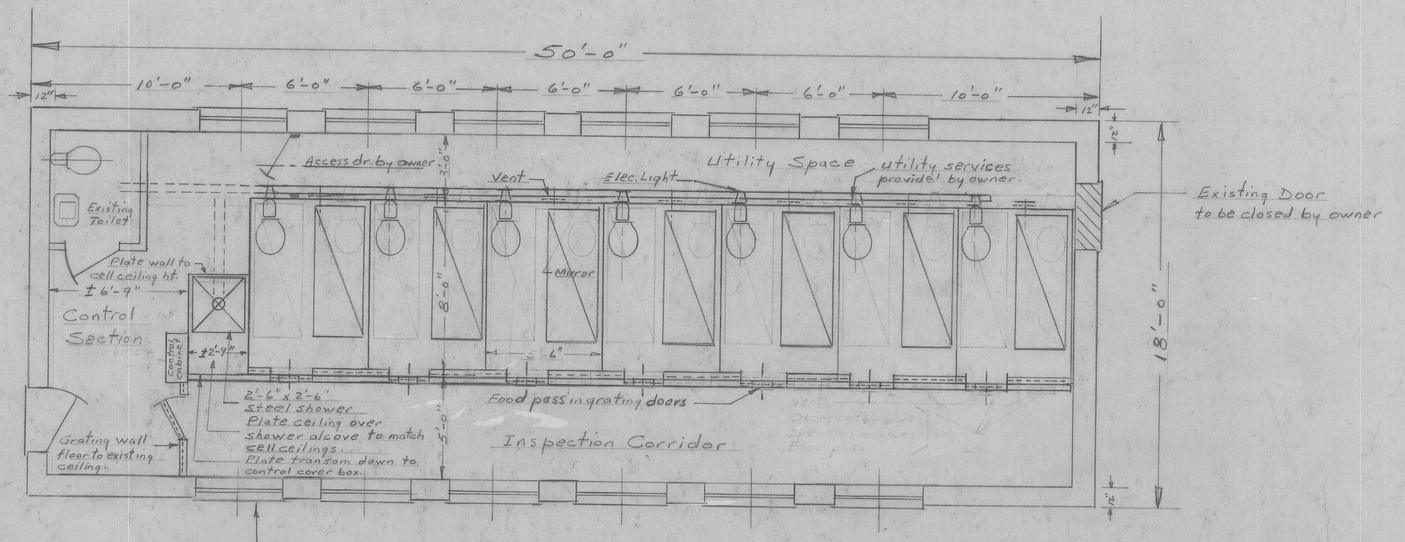

Existing Windows (Wood Frame)
6 units 4'-0" wide x 3'-0" high.
To be replaced with
Prison Louver Type by owner.

FLOOR PLAN
scale: 1/4" = 1'-0"

DEPARTMENT OF CORRECTIONS, D.C.
OFFICE OF THE CHIEF ENGINEER
BLDG. #P-7 Penitentiary Division
Control Cell Building

Designed by
DRAWN BY: | DATE: 12 Dec 1968
CHECKED BY: | APPROVED BY:
SCALE 1/4" = 1'-0" | DRAWER # 31

MAX-68-001