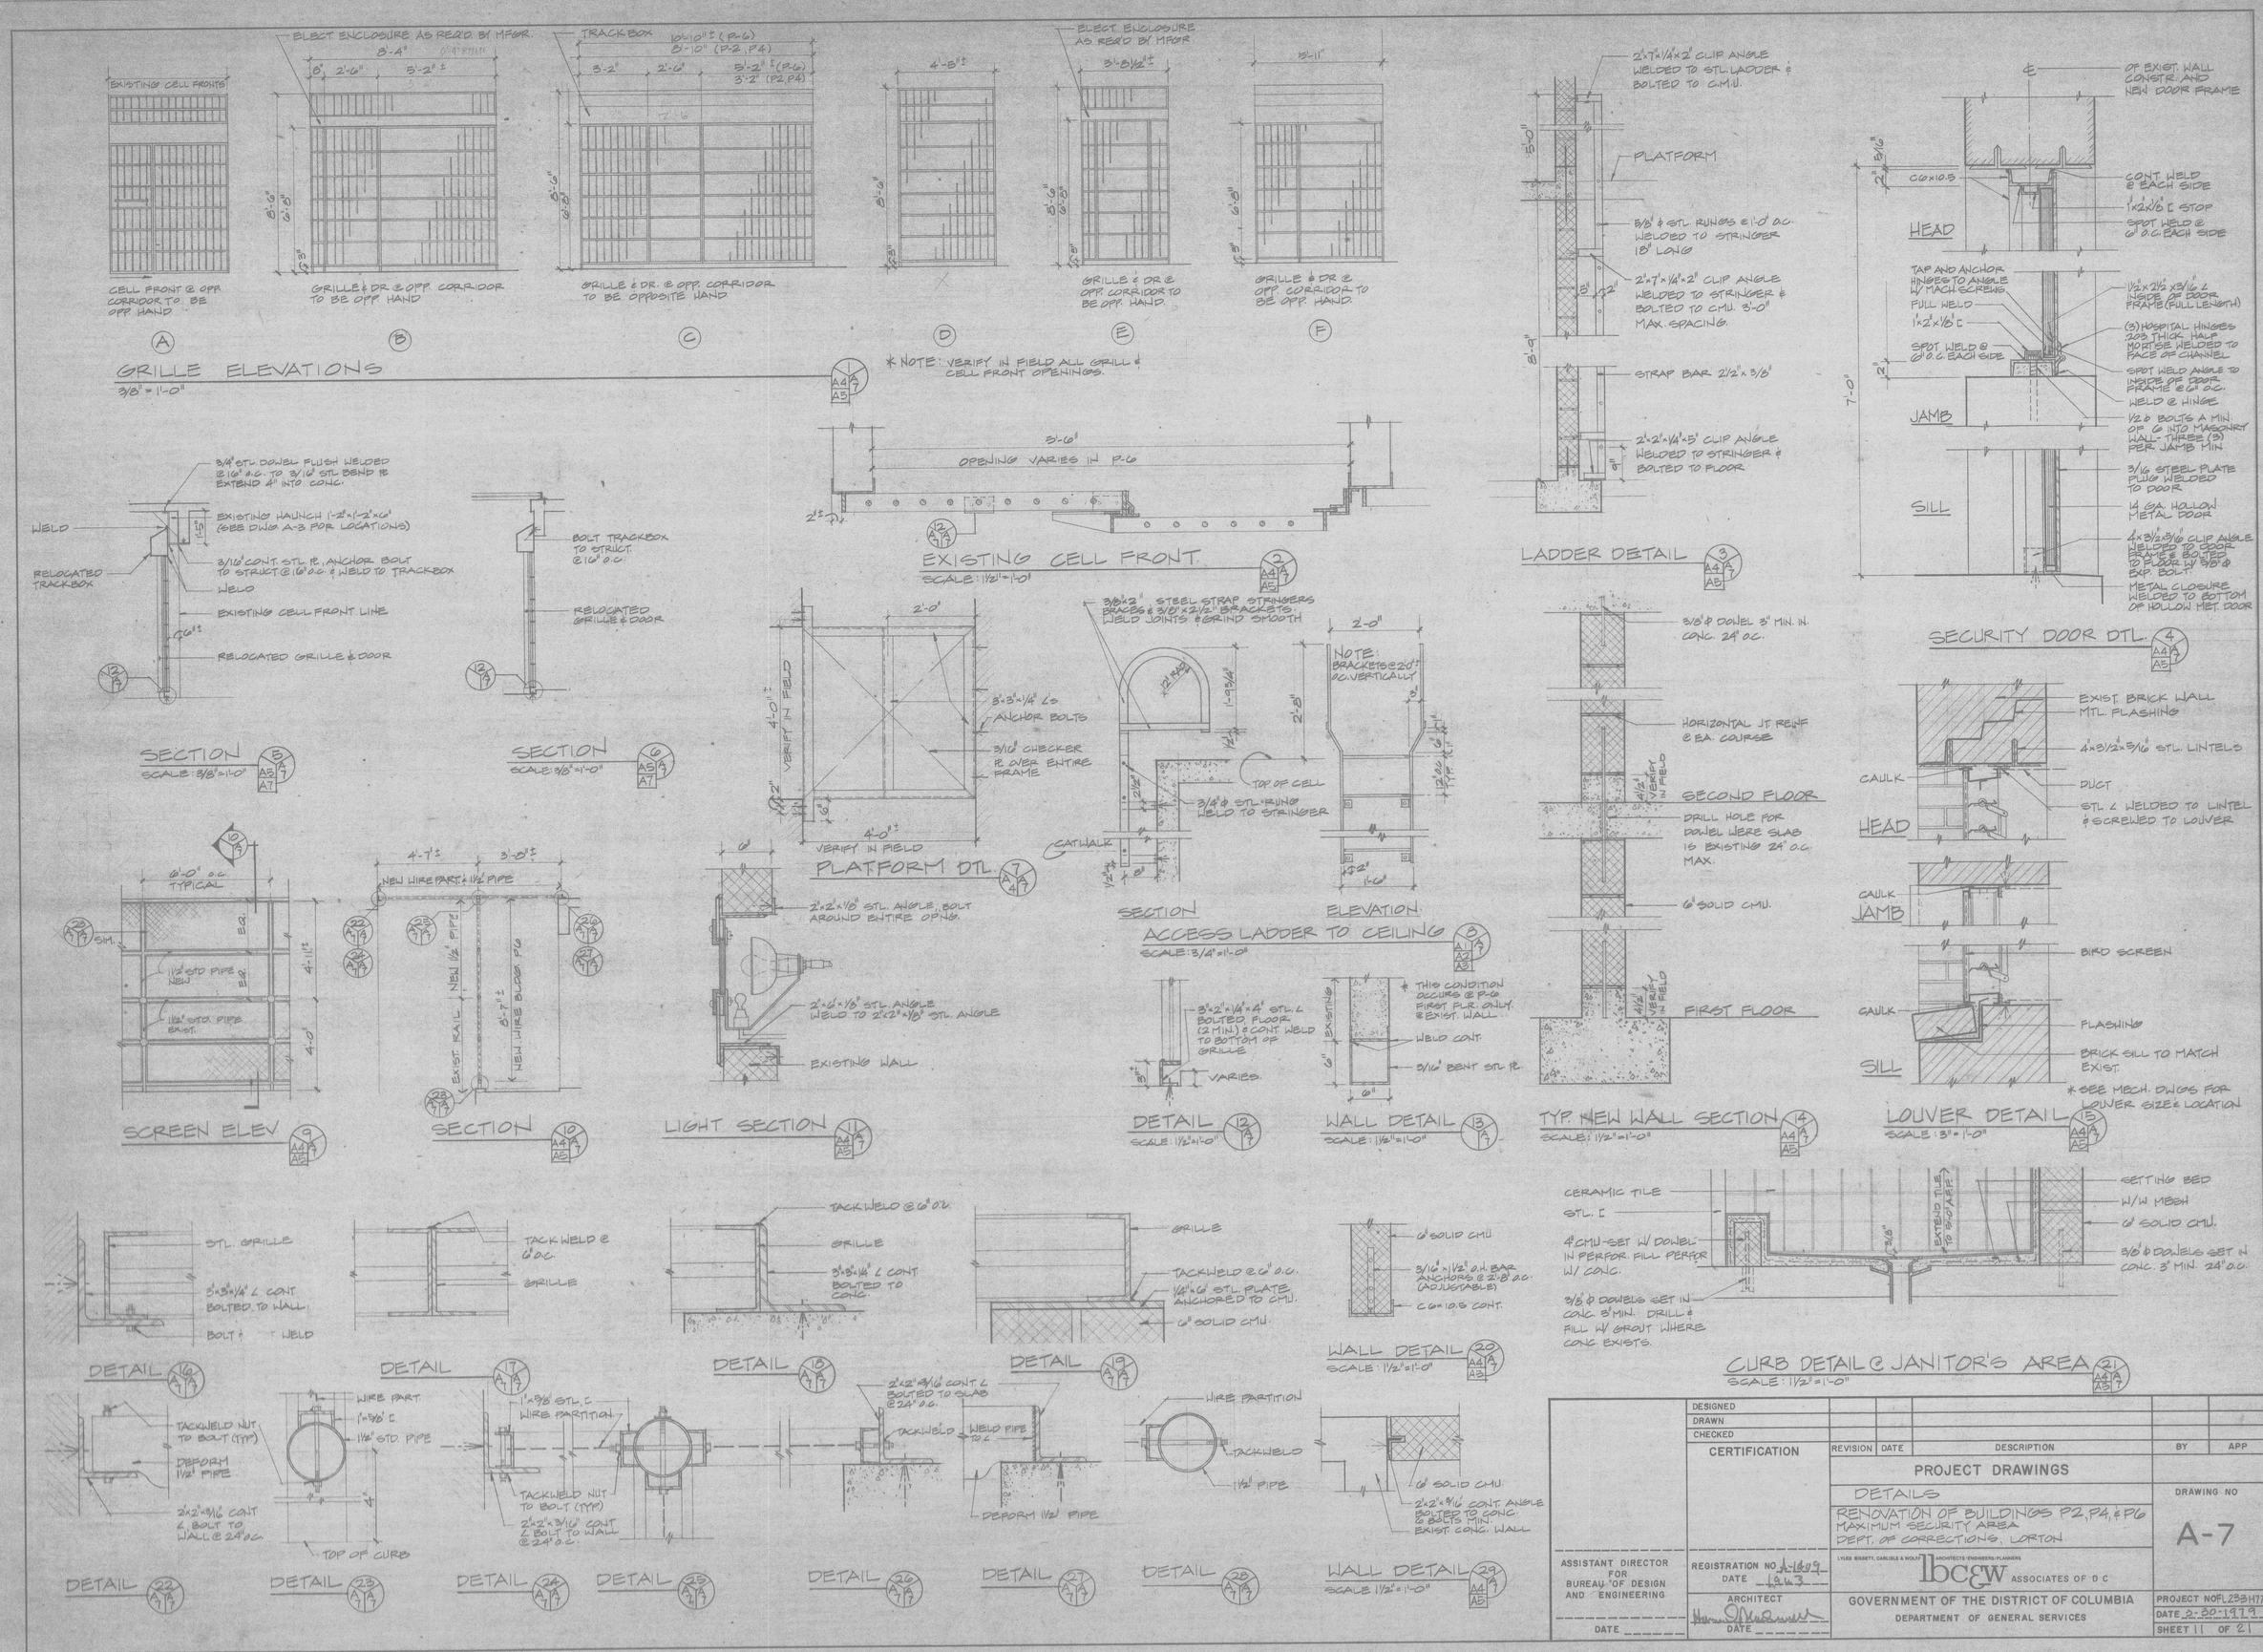

DESIGNED					
DRAWN					
CHECKED					
CERTIFICATION	REVISION	DATE	DESCRIPTION	BY	APP

PROJECT DRAWINGS

DETAILS

RENOVATION OF BUILDINGS P2, P4, & P6
MAXIMUM SECURITY AREA
DEPT. OF CORRECTIONS, LORTON

DRAWING NO A-7

ASSISTANT DIRECTOR FOR BUREAU OF DESIGN AND ENGINEERING
DATE

REGISTRATION NO. A-1609
DATE 12-23

ARCHITECT
DATE

LYLES BISSETT, CARLISLE & WOLFF ARCHITECTS-ENGINEERS-PLANNERS
LBC&W ASSOCIATES OF D C

GOVERNMENT OF THE DISTRICT OF COLUMBIA
DEPARTMENT OF GENERAL SERVICES

PROJECT NO FL253H77
DATE 2-20-1979
SHEET 11 OF 21