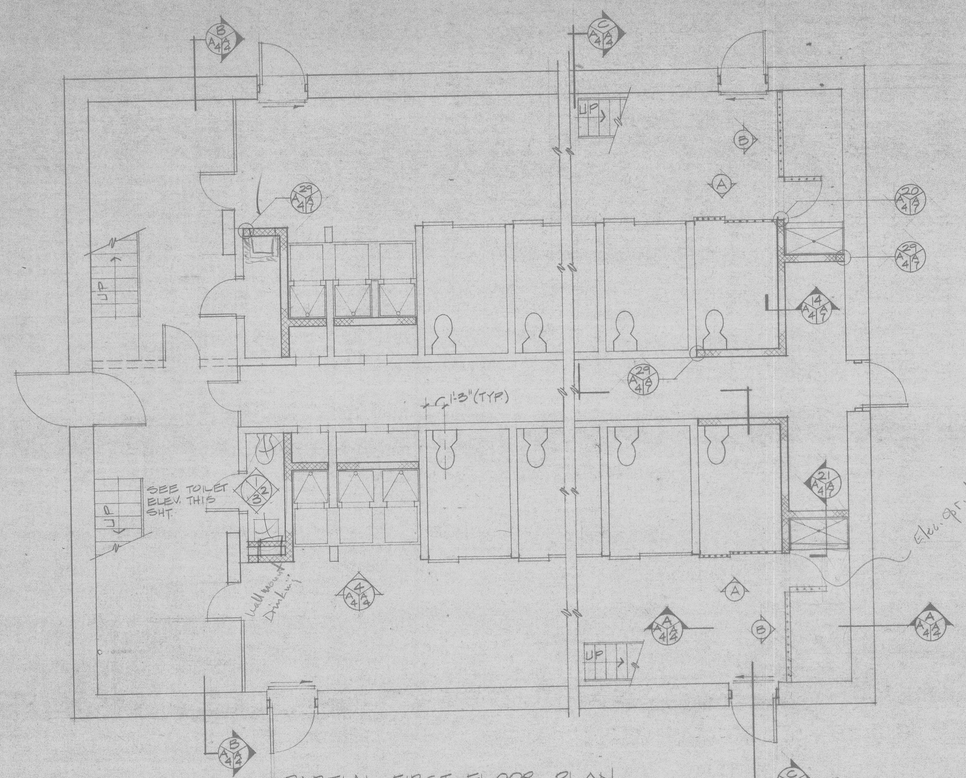

PARTIAL FIRST FLOOR PLAN
SCALE: 1/4" = 1'-0"

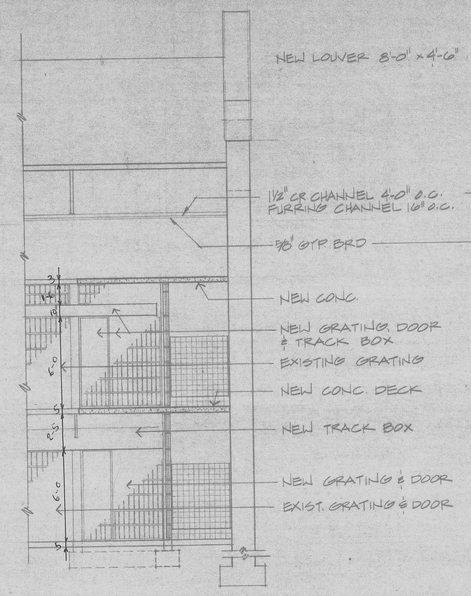

SECTION A/A4A4
SCALE: 1/4" = 1'-0"

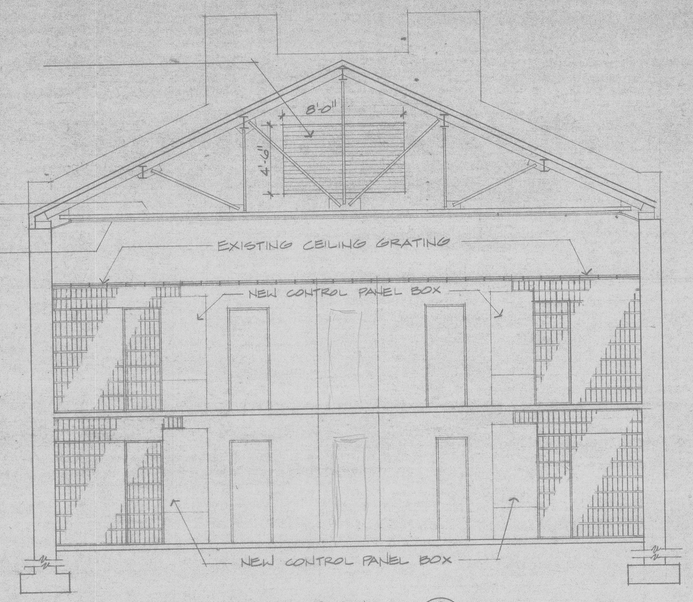

SECTION B/A4A4
SCALE: 1/4" = 1'-0"

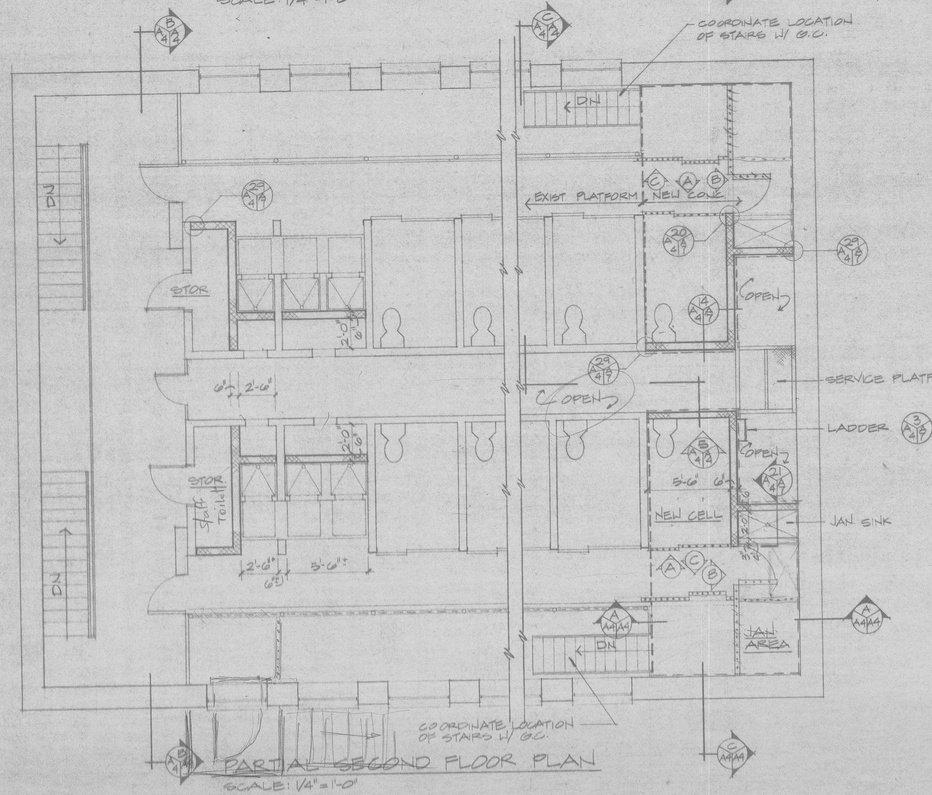

PARTIAL SECOND FLOOR PLAN
SCALE: 1/4" = 1'-0"

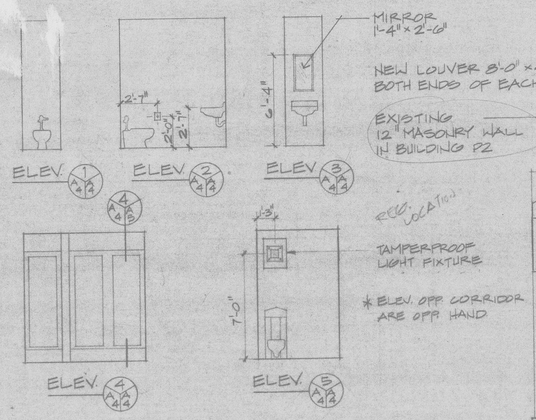

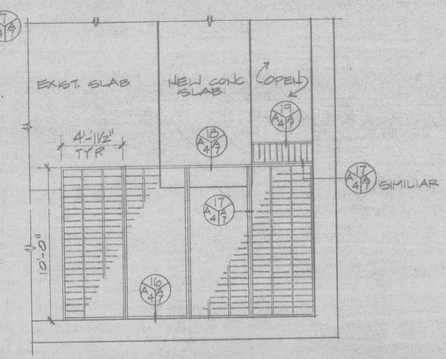

PARTIAL ROOF PLAN D/A1A3
SCALE: 1/4" = 1'-0"
(SIMILIAR OPPOSITE SIDE)

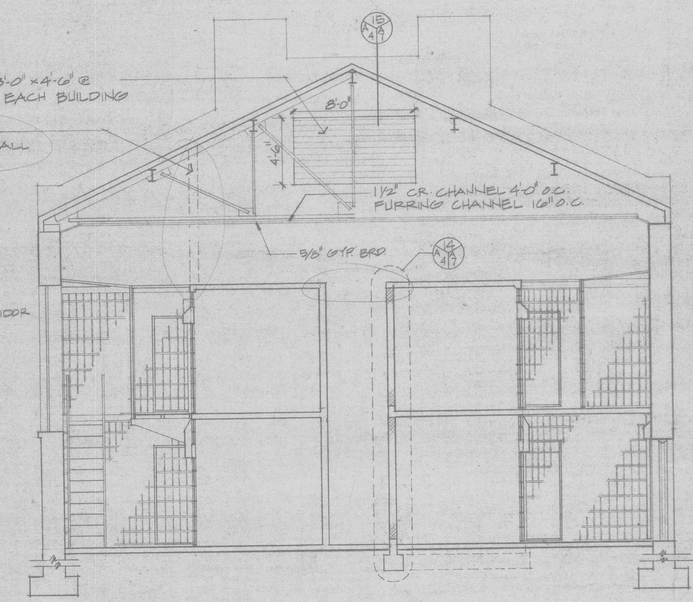

SECTION C/A4A4
SCALE: 1/4" = 1'-0"

	DESIGNED					
	DRAWN					
	CHECKED					
	CERTIFICATION	REVISION	DATE	DESCRIPTION	BY	APP

PROJECT DRAWINGS

PART. PLAN, SECTIONS, BLDG. P2, P4
RENOVATION OF BUILDINGS P2, P4, P6
MAXIMUM SECURITY AREA
DEPT. OF CORRECTIONS, LORTON

DRAWING NO A-4

ASSISTANT DIRECTOR FOR BUREAU OF DESIGN AND ENGINEERING

DATE

REGISTRATION NO A-1409
DATE 1963

ARCHITECT
DATE

LBC&W VIRGINIA ARCHITECTS ENGINEERS PLANNERS

GOVERNMENT OF THE DISTRICT OF COLUMBIA
DEPARTMENT OF GENERAL SERVICES

PROJECT NO. R 233H 77
DATE 3-30-1979
SHEET 8 OF 21