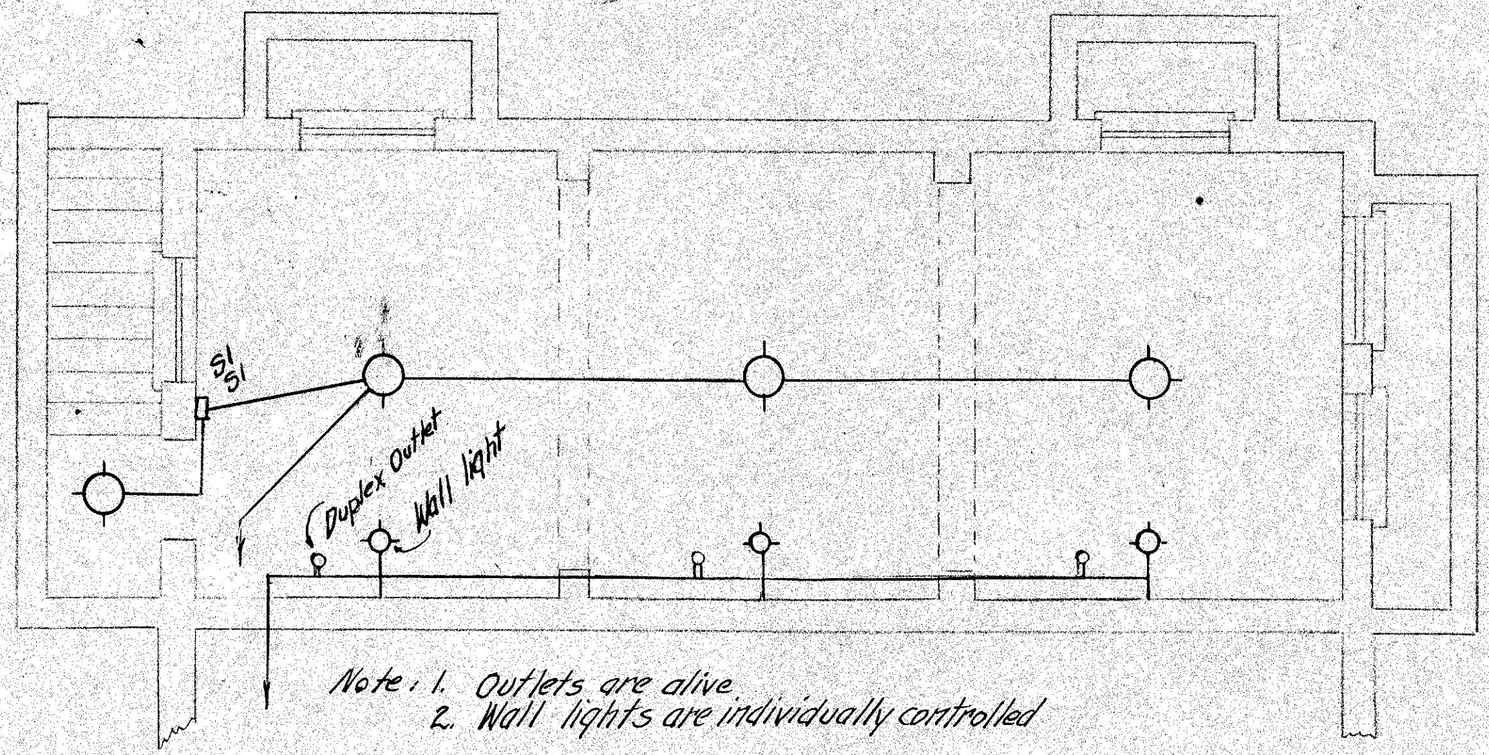

Note: 1. Outlets are alive
2. Wall lights are individually controlled

Approved [illegible]
note electrical details

Constructing Engineers Office D.C. Penal Institutions ~ Lorton, Va.		
Wiring diagram for basement of new bakery ~ Reformatory		
Scale ~ $\frac{1}{4}$" = 1'-0"		
Drawn by	Checked by	Date
Deming	[illegible]	8-15-40