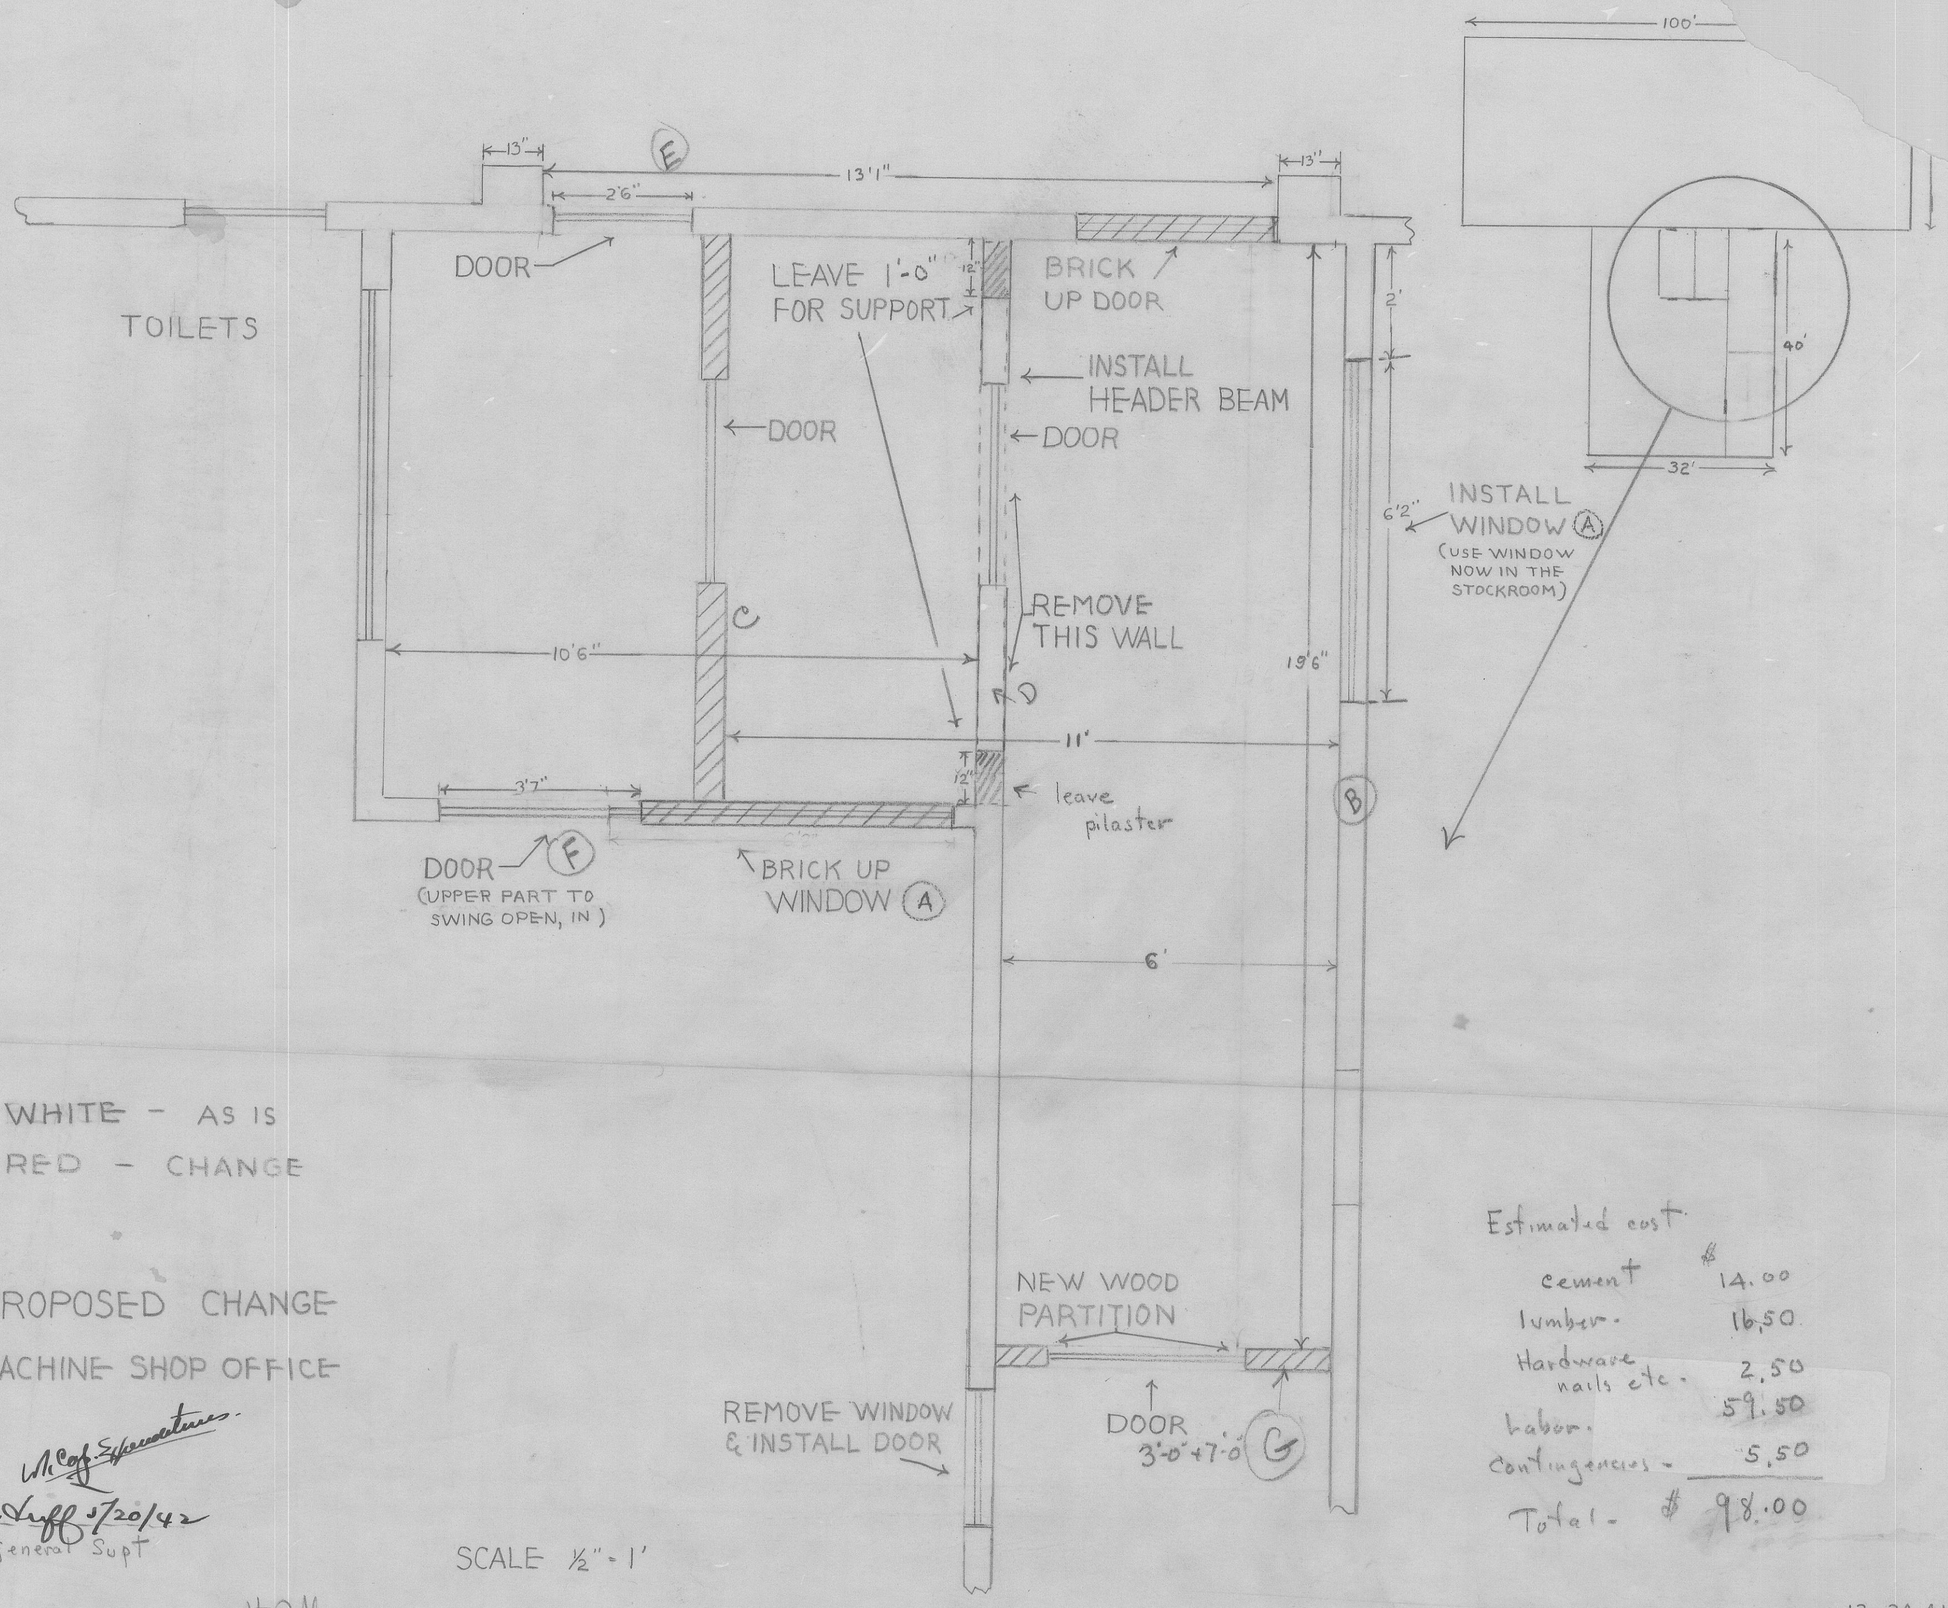

WHITE - AS IS

RED - CHANGE

PROPOSED CHANGE

MACHINE SHOP OFFICE

W. Cafferatus.

Kaye Huff 5/20/42

Approved General Supt

SCALE ½" = 1'

H R Hoon.

Estimated cost

cement	$ 14.00
lumber -	16.50
Hardware nails etc -	2.50
	59.50
labor -	
contingencies -	5.50
Total -	$ 98.00

12-24-41

MZ-2