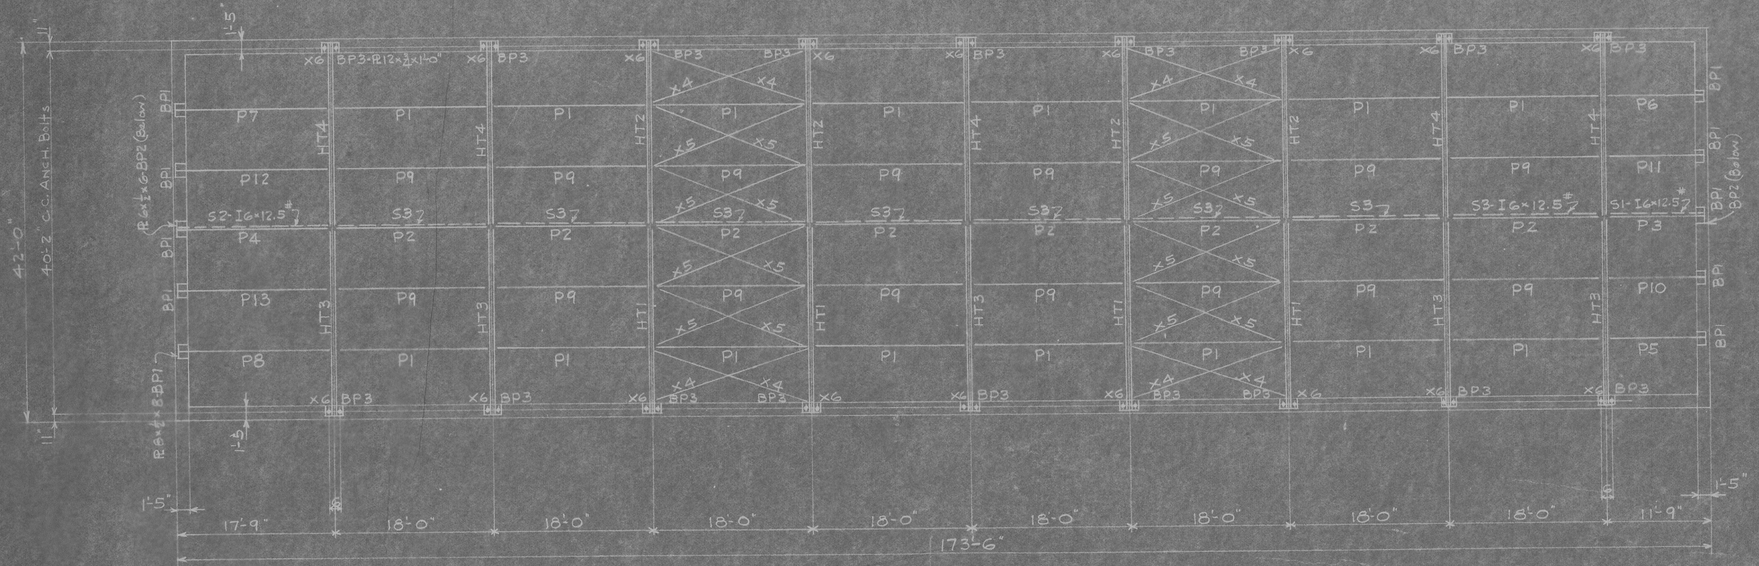

ROOF PLAN

NOTE:-
All purlins are B.I. 10×21#
Top chord bracing - $\frac{3}{4}\phi$ Rods.

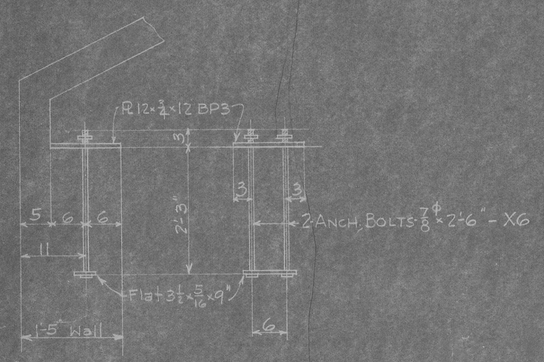

Typical Anchor Bolt Detail

THIS DRAWING APPROVED FOR GENERAL ARRANGEMENT ONLY. ANY DEPARTURE HEREON FROM CONTRACT REQUIREMENTS MUST BE ADJUSTED STRICTLY IN ACCORDANCE WITH THE PROVISIONS OF ARTICLE [illegible] OF THE GENERAL SPECIFICATIONS.

THE CONTRACTOR SHALL VERIFY ALL DIMENSIONS HERE GIVEN AT THE BUILDING.

MUNICIPAL ARCHITECT [signature] 6-30-33

ERECTION DIAGRAM

FRANK M. WEAVER & CO., Inc.
LANSDALE, PA.

STRUCTURE SHOP BLDG - D.C. REFORMATORY
LORTON, VA

CUSTOMER - DISTRICT OF COLUMBIA, COMM.

RIVETS - HOLES:
PAINT
DRAWN BY [illegible] DATE 6-30-31 | T. 04029
CHECKED BY F.M.C. DATE 7/1
REVISED 6/28/33 | H. No. E1