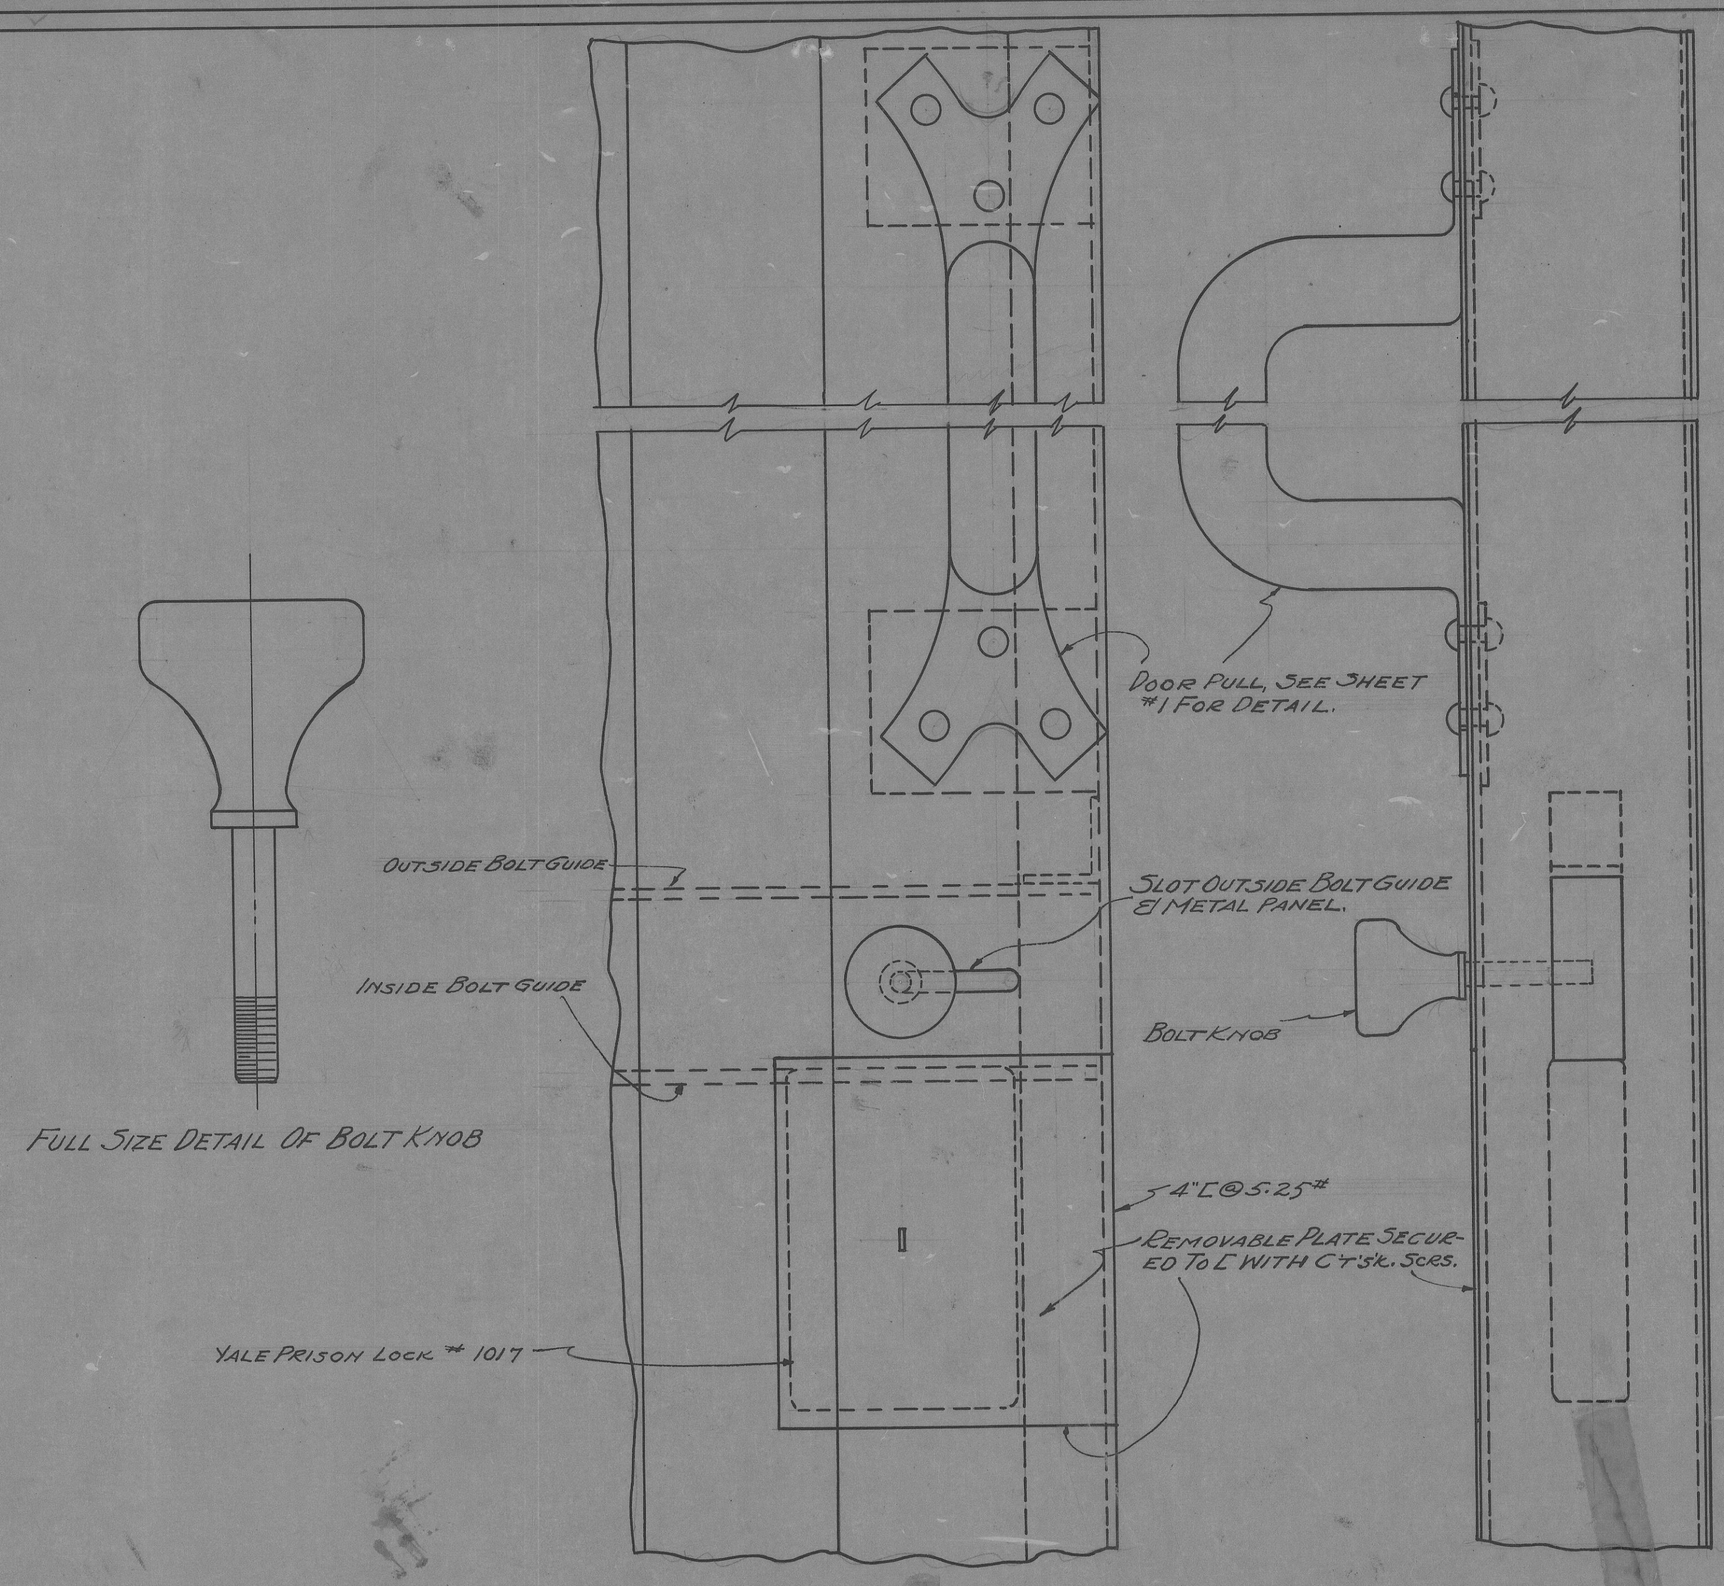

SHEET No. 3

D. C. PENAL INSTITUTIONS
CONSTRUCTION DEP'T.
LORTON, VA.

HALF SIZE DETAIL OF LOCKING ARRANGEME
FOR MAIN DOORS OF DISIPLINARY DORMITO
PERMANENT BUILDINGS #17 & #18
D.C. REFORMATORY.

DRAWN	CHECKED	DATE	
J.J.V.		5-1-23	1-9-1-2
TRACED J.J.V.		SCALE ½ SIZE	