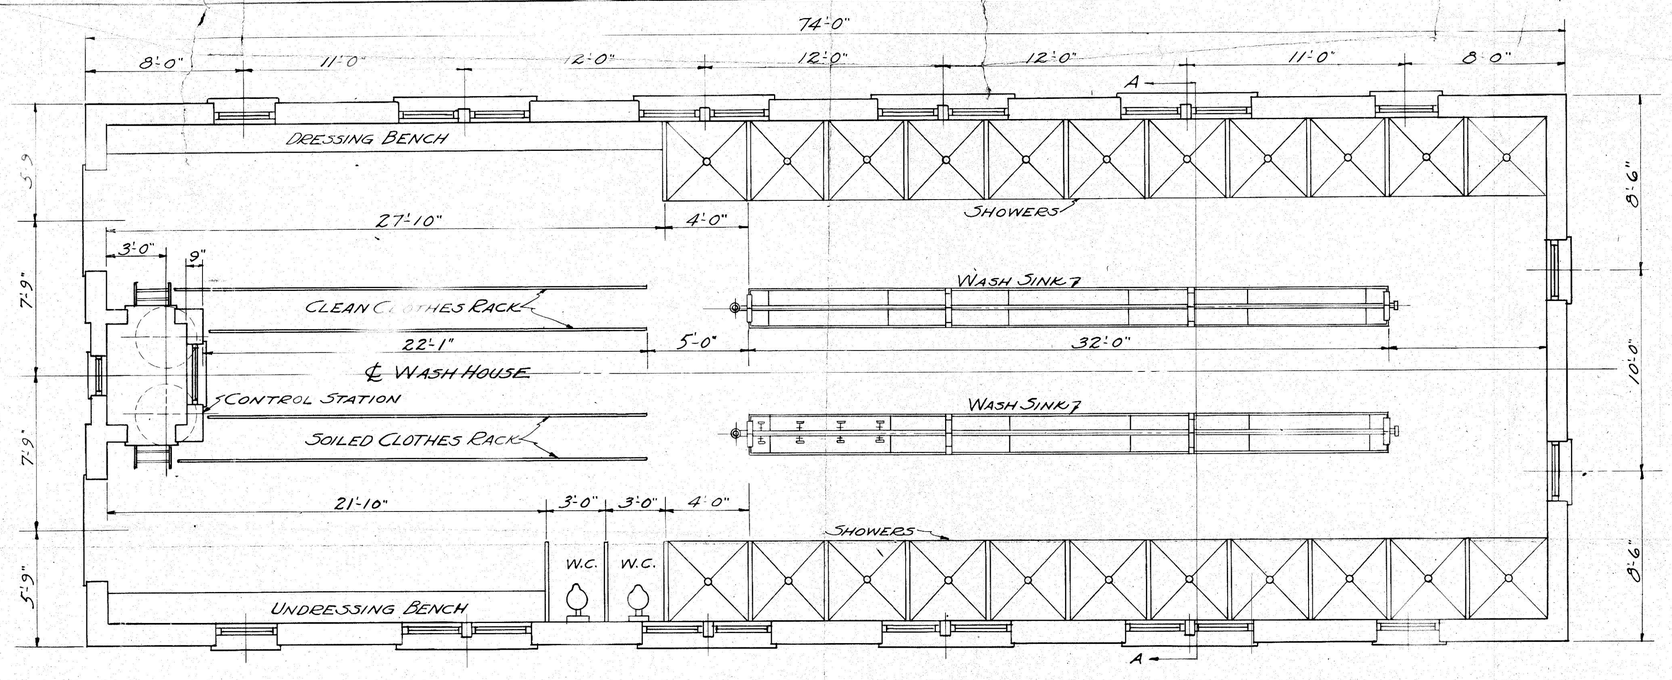

PLAN

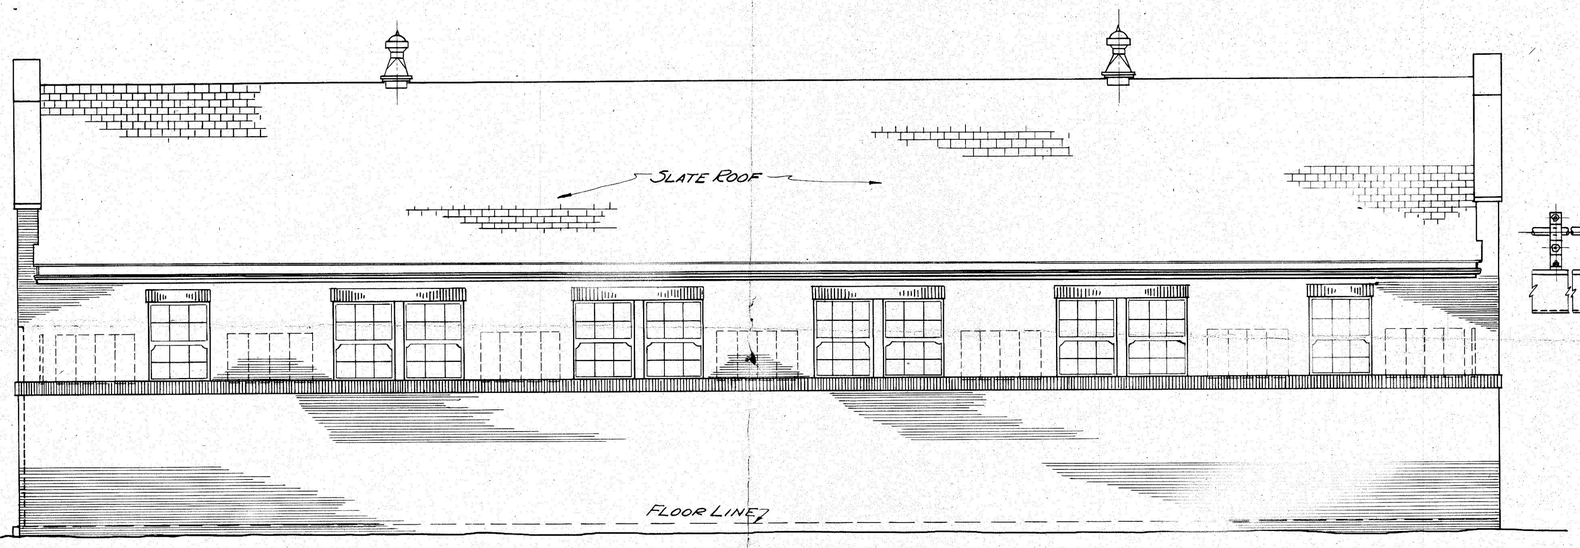

SIDE ELEVATION

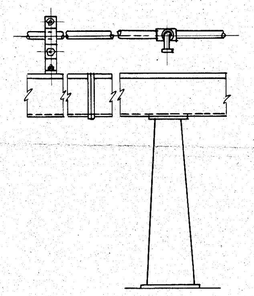

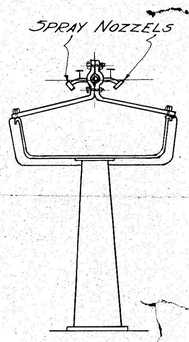

DETAIL OF WASH SINK
SCALE:- 1"=1'-0"

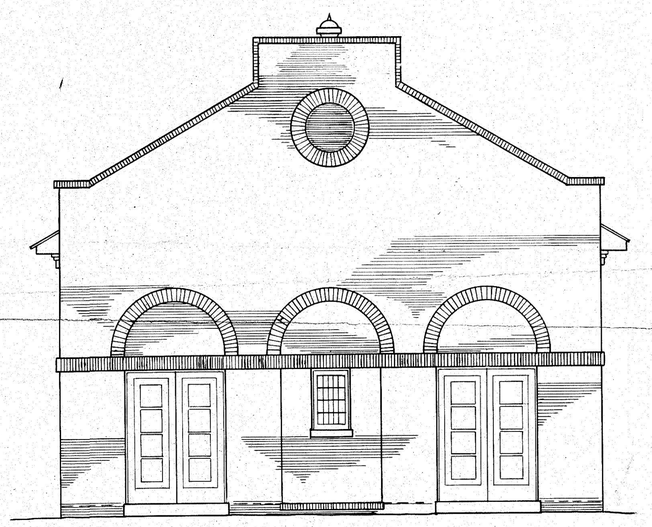

FRONT ELEVATION

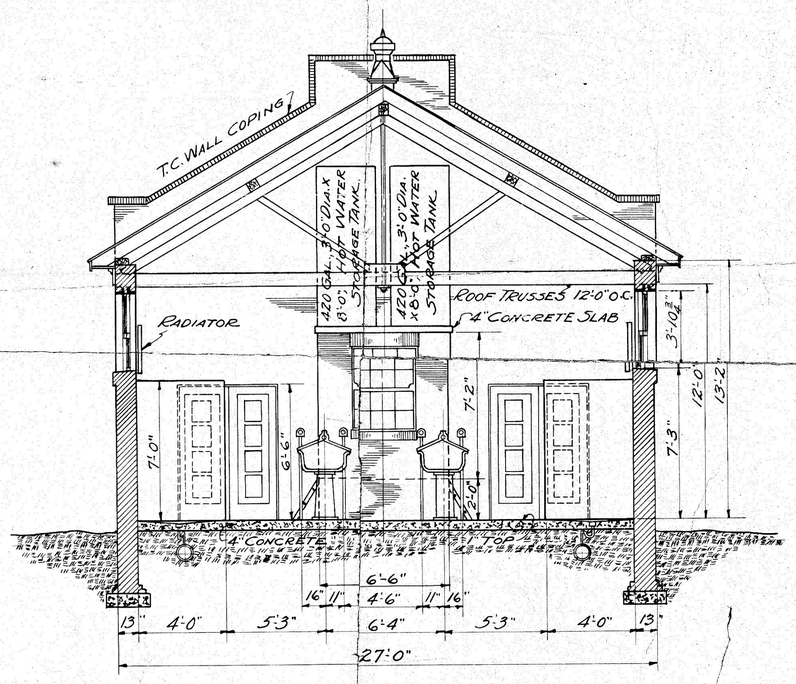

SECTION "AA"

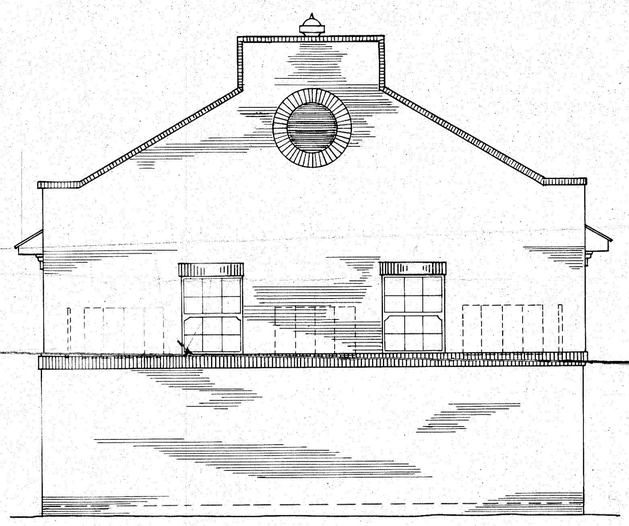

REAR ELEVATION

D.C. PENAL INSTITUTIONS
CONSTRUCTION DEP'T.
LORTON, VA.

PERMANENT BUILDINGS Nos. 16 & 26
D.C. REFORMATORY

DRAWN	CHECKED	DATE
J.T.V.		2-21-23
TRACED		SCALE
J.T.V.		¼"=1'-0"