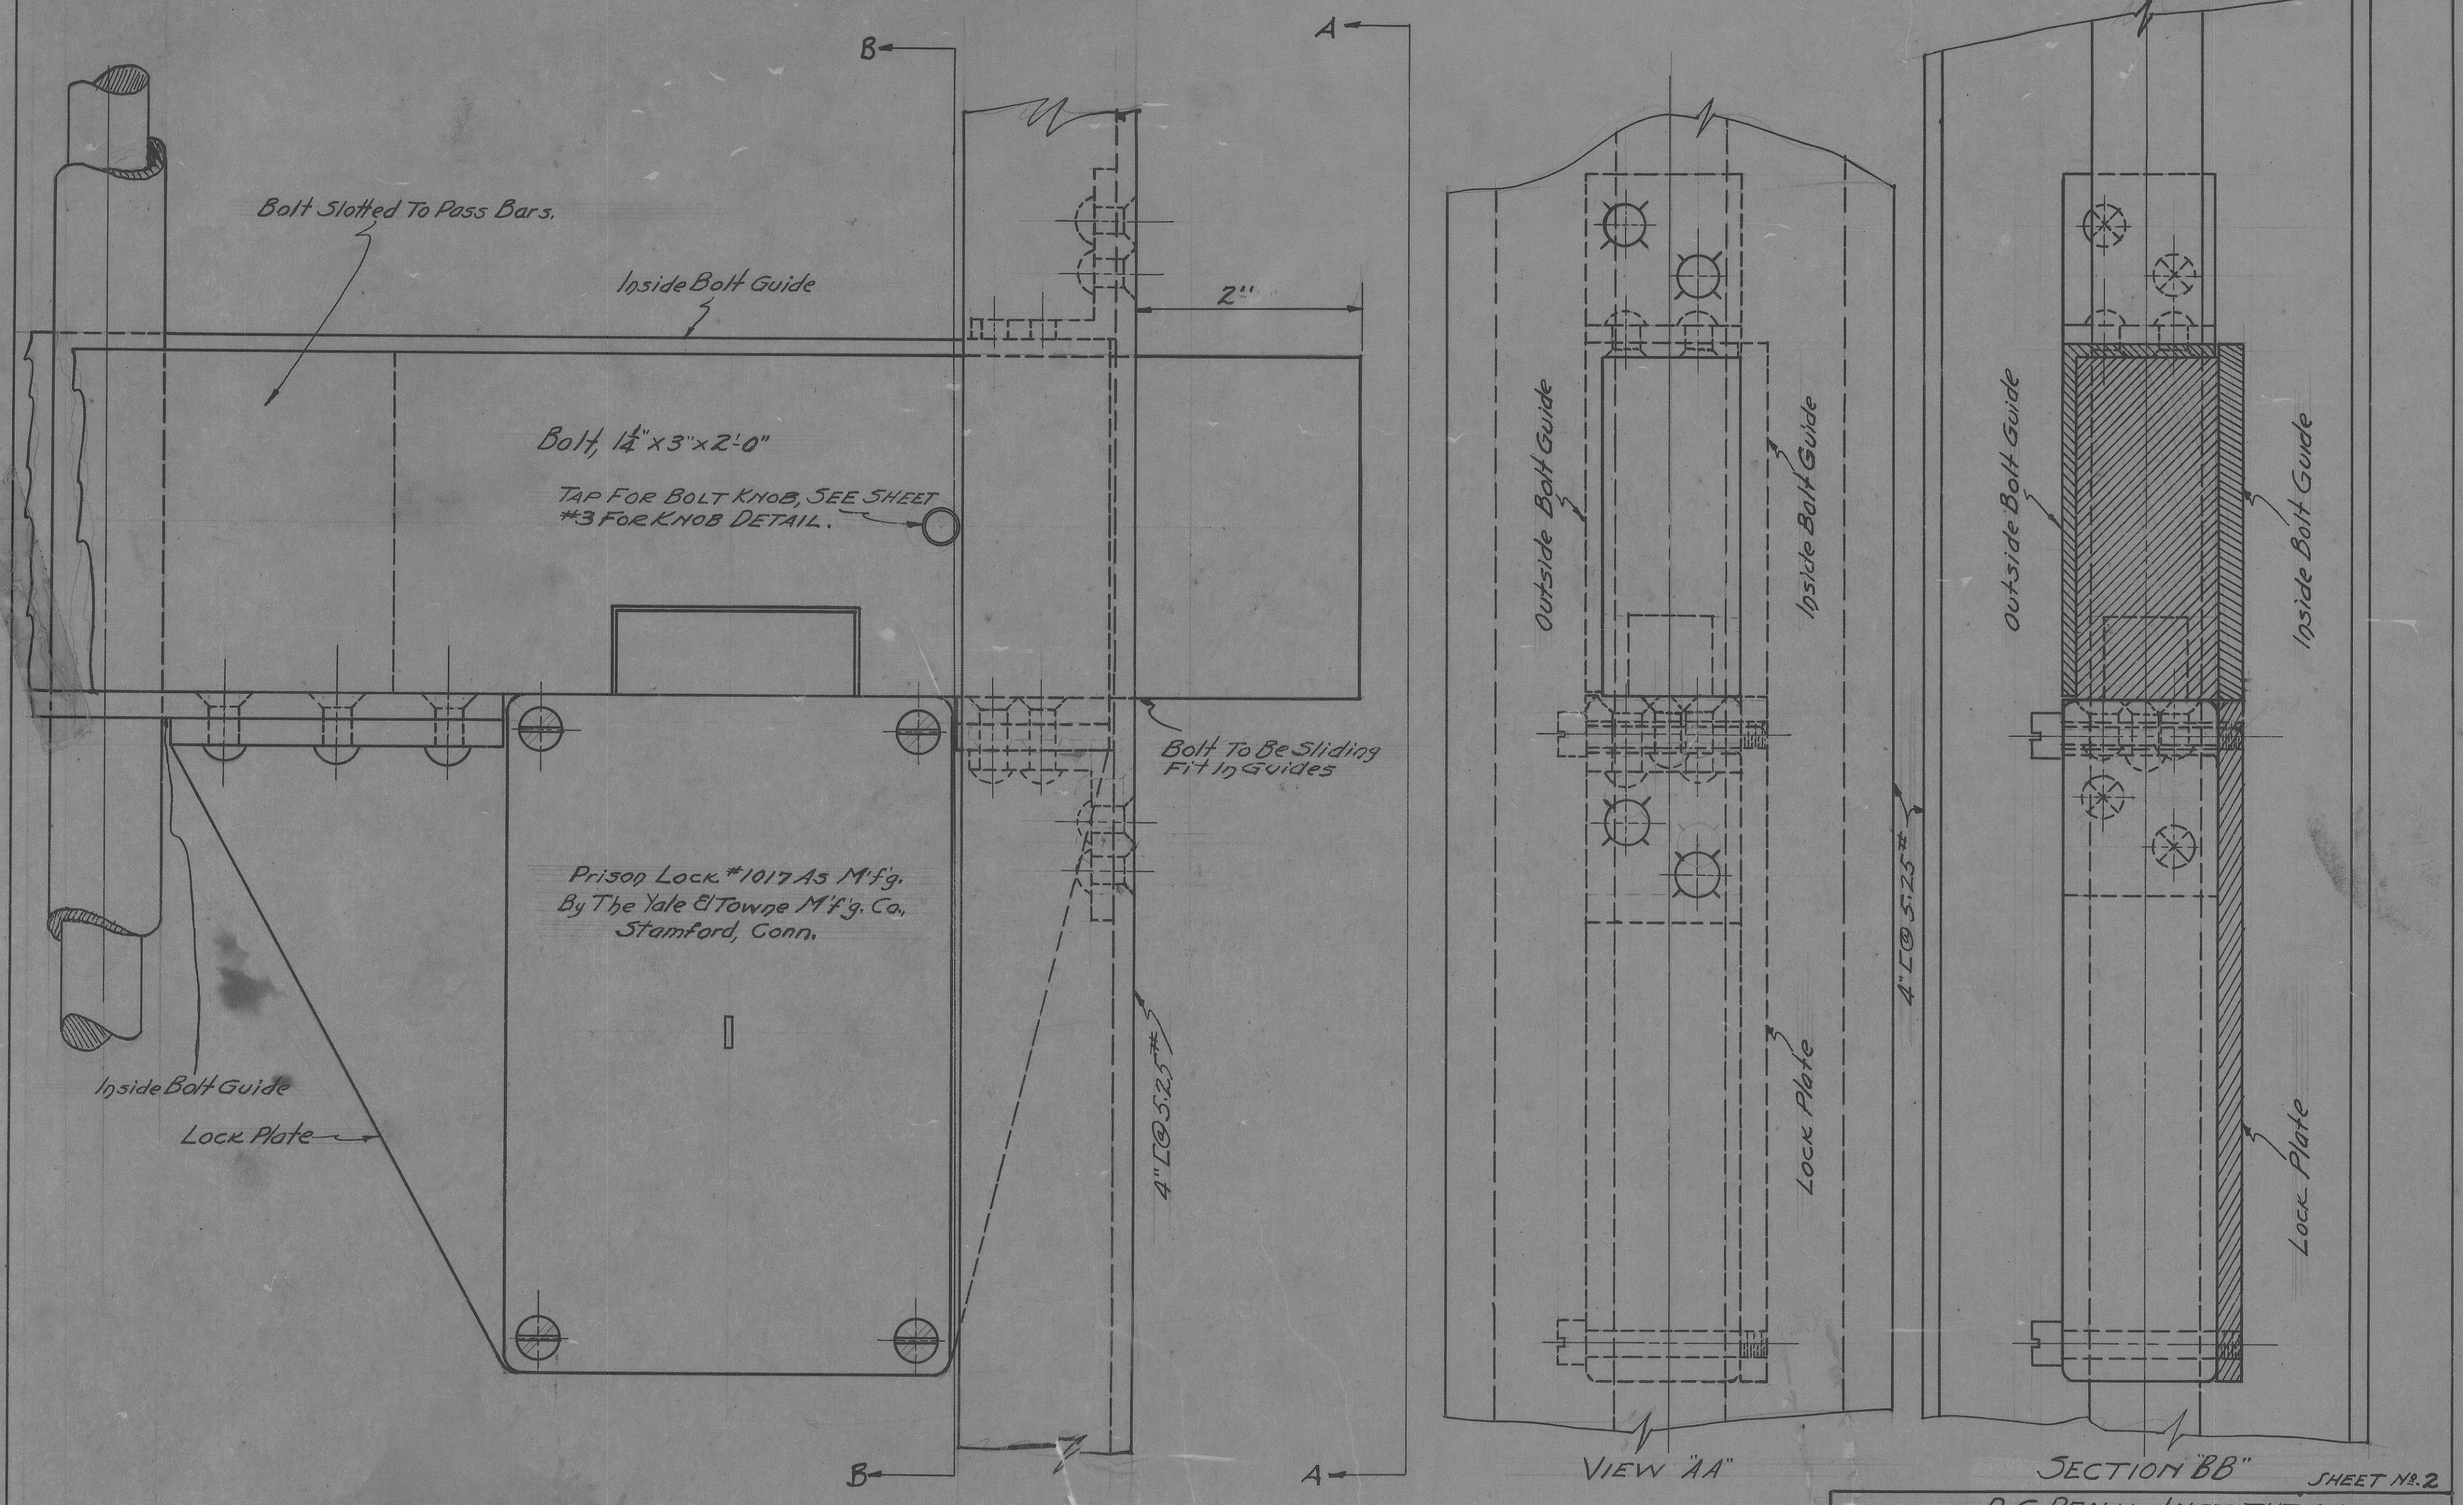

VIEW SHOWING SHEET METAL PANEL & OUTSIDE BOLT GUIDE REMOVED. BOLT IN LOCKED POSITION.

SHEET No. 2

D. C. PENAL INSTITUTIONS
CONSTRUCTION DEP'T.
LORTON, VA.

FULL SIZE DETAIL OF LOCK FOR DISCIPLINARY DORMITORIES.
PERMANENT BUILDINGS #17 & #18,
D.C. REFORMATORY.

DRAWN	CHECKED	DATE	
J.T.V.		4-28-23	1-9-1-3
TRACED J.T.V.		SCALE Full Size	