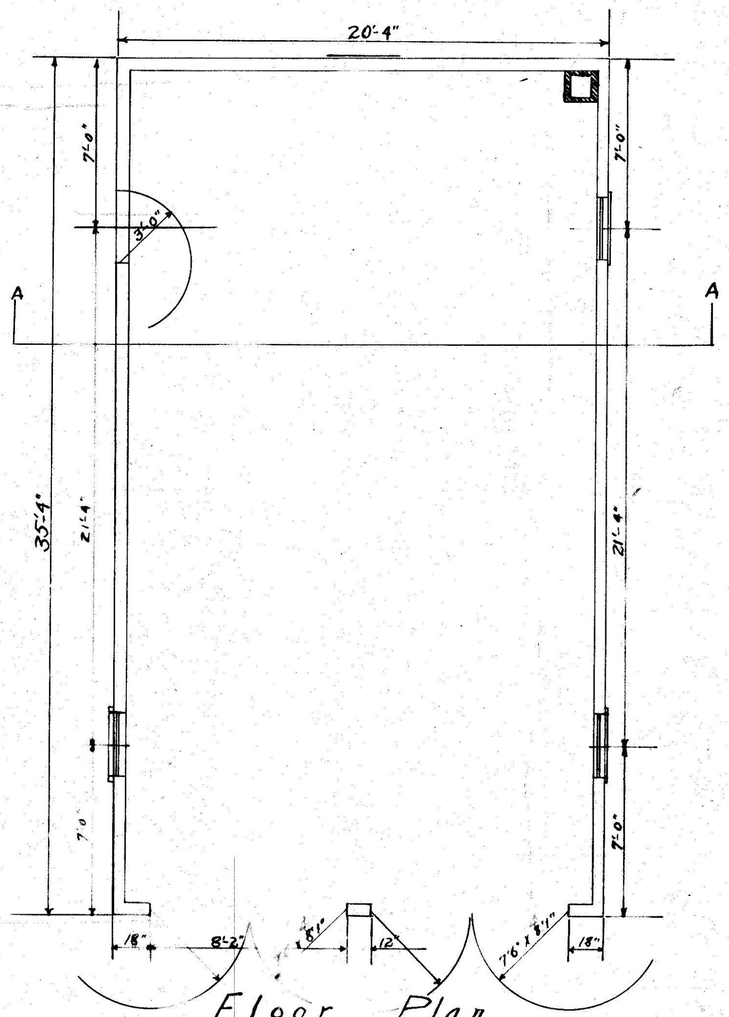

Floor Plan

Scale 1" = 1'

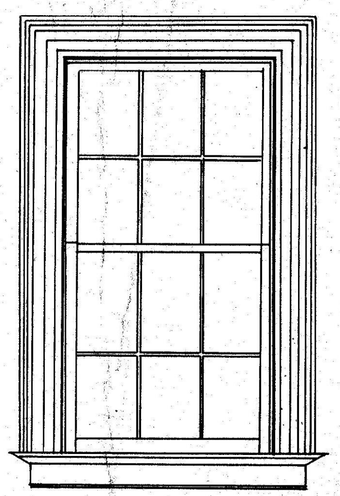

Window: Glass 9"x12" - Opening 2'-7"x4'-6"

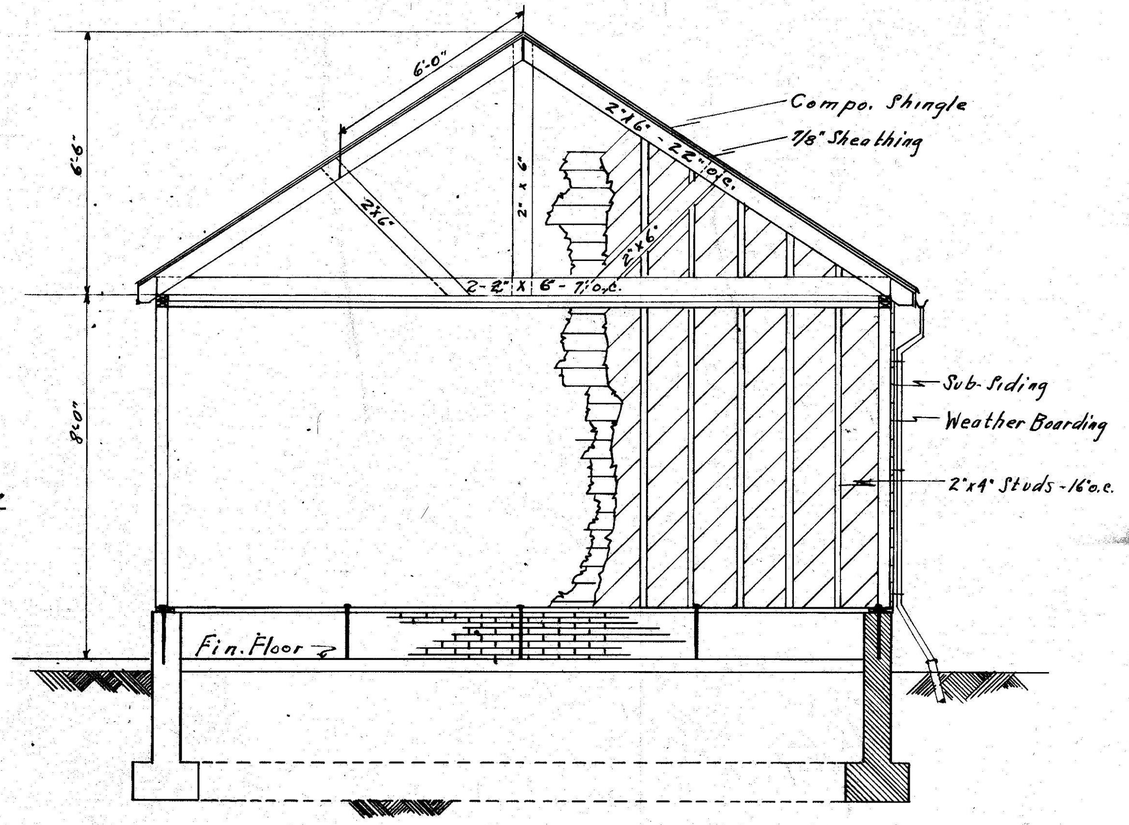

Section "A-A"

Scale 1" = 3/8"

Sheet No. 2 of 3	D.C. Penal Institutions Larton - Va.		
	Garage Building Floor Plan		
	Drawn By	Checked By	Date
	A.H.W.		11-1-34