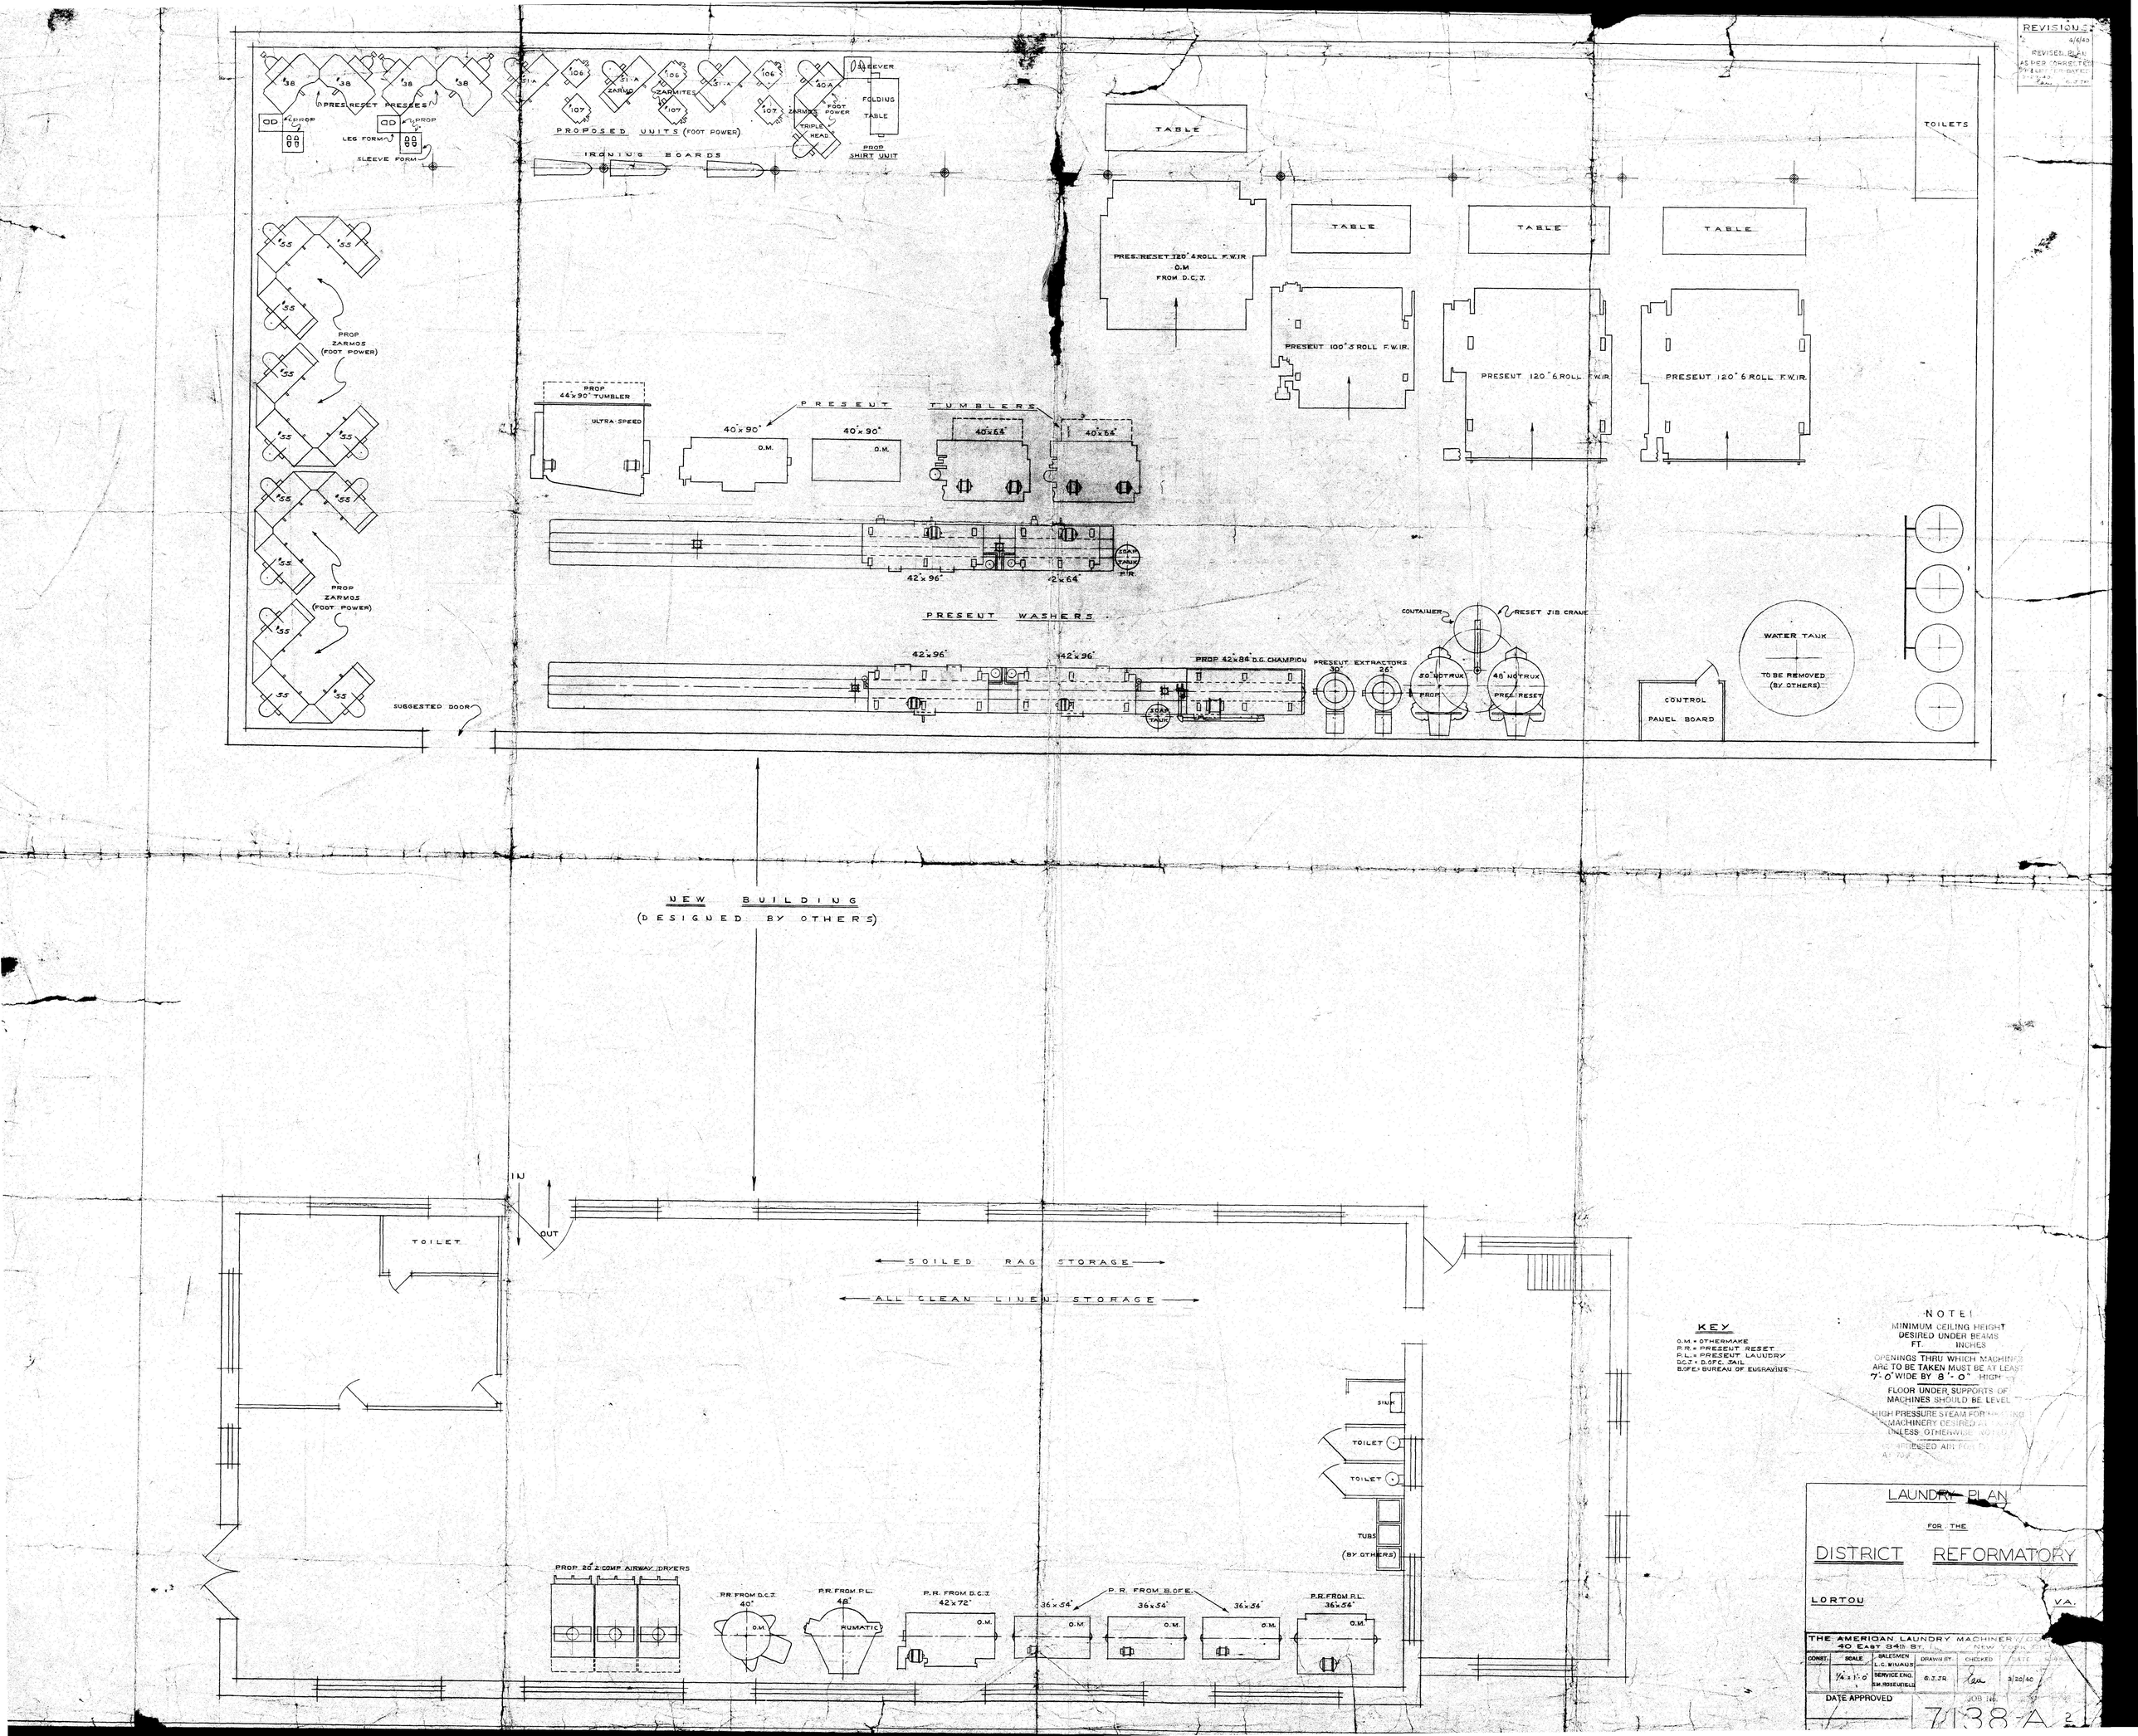
REVISIONS
4/6/40
REVISED PLAN
AS PER CORRECTED
PRES. RESET PRESSES
PROP
LEG FORM
SLEEVE FORM
PROPOSED UNITS (FOOT POWER)
IRONING BOARDS
ZARMOS
ZARMITES
FOOT POWER
TRIPLE HEAD
SLEEVER
FOLDING TABLE
PROP SHIRT UNIT
TABLE
TOILETS
PRES. RESET 120" 4 ROLL F.W.IR.
O.M.
FROM D.C.J.
PRESENT 100" 5 ROLL F.W.IR.
PRESENT 120" 6 ROLL F.W.IR.
PROP ZARMOS (FOOT POWER)
PROP 44"x90" TUMBLER
ULTRA-SPEED
PRESENT TUMBLERS
40"x90"
O.M.
40"x64"
SOAP TANK
42"x96"
PRESENT WASHERS
42"x96"
PROP 42"x84" D.C. CHAMPION
PRESENT EXTRACTORS
30"
26"
CONTAINER
RESET JIB CRANE
50" NOTRUX
PROP
48" NOTRUX
PRES. RESET
WATER TANK
TO BE REMOVED (BY OTHERS)
CONTROL PANEL BOARD
SUGGESTED DOOR
NEW BUILDING
(DESIGNED BY OTHERS)
IN
OUT
TOILET
SOILED RAG STORAGE
ALL CLEAN LINEN STORAGE
SINK
TOILET
TOILET
TUBS
(BY OTHERS)
PROP 20" 2 COMP AIRWAY DRYERS
P.R. FROM D.C.J.
40"
P.R. FROM P.L.
48"
RUMATIC
P.R. FROM D.C.J.
42"x72"
P.R. FROM B.OF.E.
36"x54"
P.R. FROM P.L.
36"x54"
KEY
O.M. = OTHERMAKE
P.R. = PRESENT RESET
P.L. = PRESENT LAUNDRY
D.C.J. = D.OF.C. JAIL
B.OF.E. = BUREAU OF ENGRAVING
NOTE!
MINIMUM CEILING HEIGHT
DESIRED UNDER BEAMS
FT. INCHES
OPENINGS THRU WHICH MACHINES
ARE TO BE TAKEN MUST BE AT LEAST
7'-0" WIDE BY 8'-0" HIGH
FLOOR UNDER SUPPORTS OF
MACHINES SHOULD BE LEVEL
HIGH PRESSURE STEAM FOR HEATING
MACHINERY DESIRED AT
UNLESS OTHERWISE NOTED
COMPRESSED AIR FOR
LAUNDRY PLAN
FOR THE
DISTRICT REFORMATORY
LORTON VA.
THE AMERICAN LAUNDRY MACHINERY CO.
40 EAST 34th ST. NEW YORK CITY
CONST.
SCALE
1/4" = 1'-0"
SALESMEN L.C. WIJAUS
SERVICE ENG. S.M. ROSEUFIELD
DRAWN BY G.J.JR
CHECKED
DATE 3/20/40
DATE APPROVED
JOB No.
7138-A