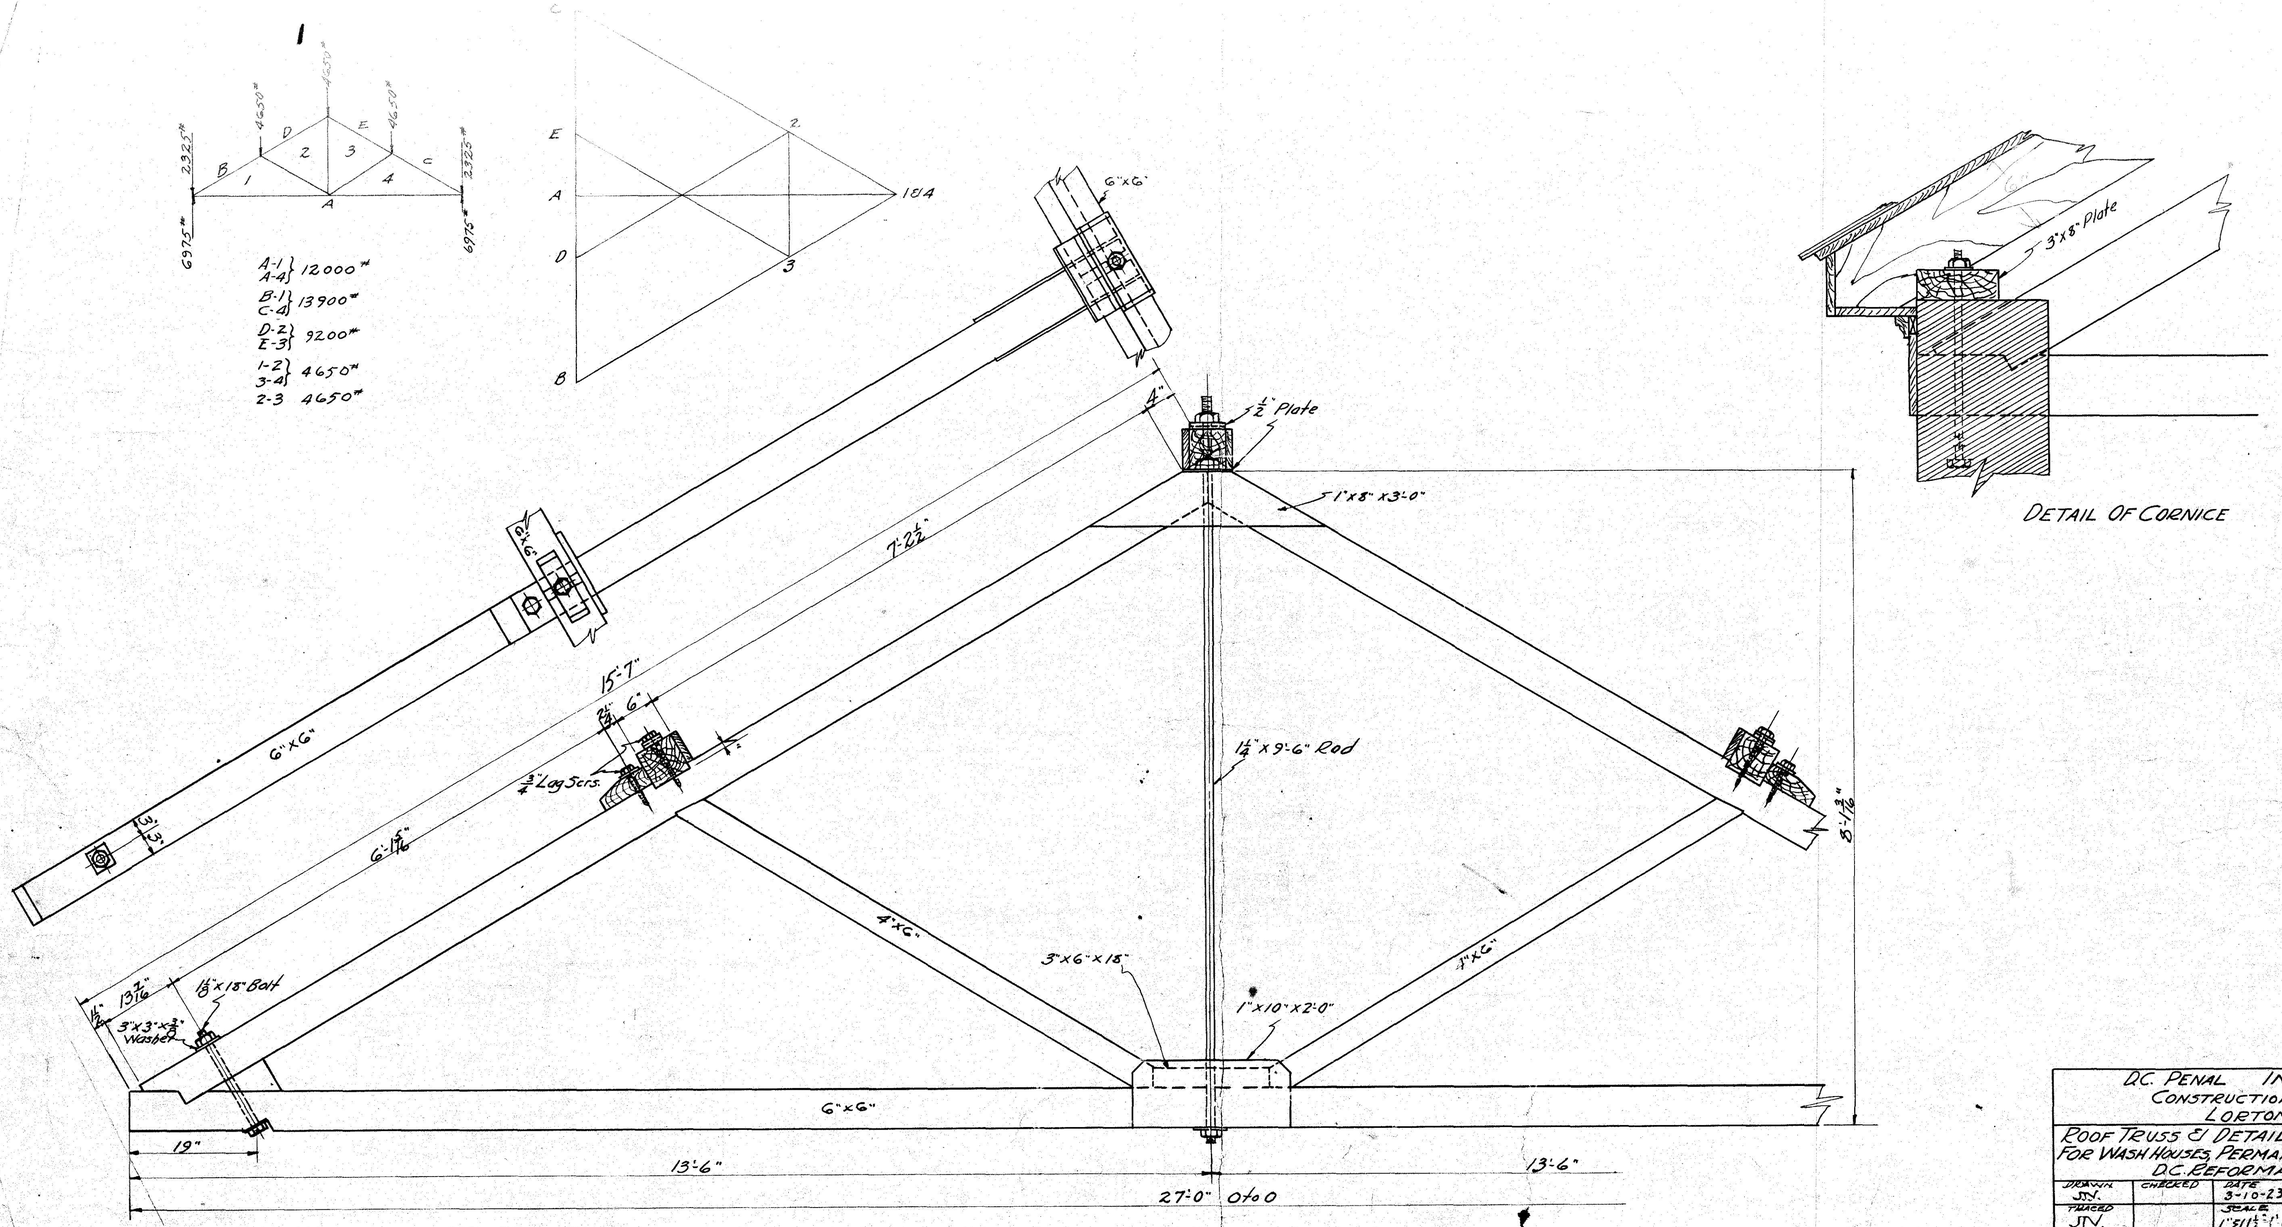

D.C. PENAL INSTITUTIONS
CONSTRUCTION DEPT.
LORTON, VA.

ROOF TRUSS & DETAIL OF CORNICE
FOR WASH HOUSES, PERMANENT BLDGS. #16 & #26,
D.C. REFORMATORY

DRAWN	CHECKED	DATE	
JTV.		3-10-23	2-6-3-3
TRACED		SCALE	
JTV.		1" & 1 1/2" = 1'-0"	