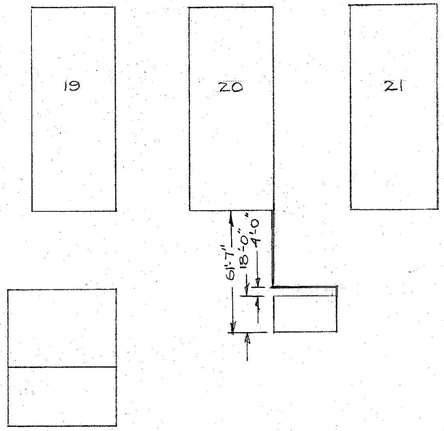

LOCATION SKETCH
SCALE ~ 1" = 40'

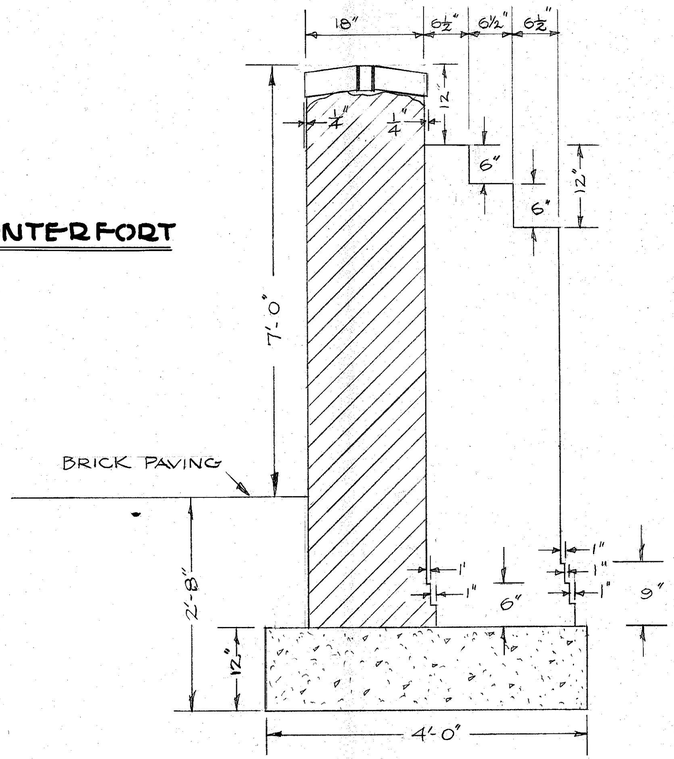

DETAIL OF COUNTERFORT

VERTICAL SECTION
SCALE ~ 1" = 1'-0"

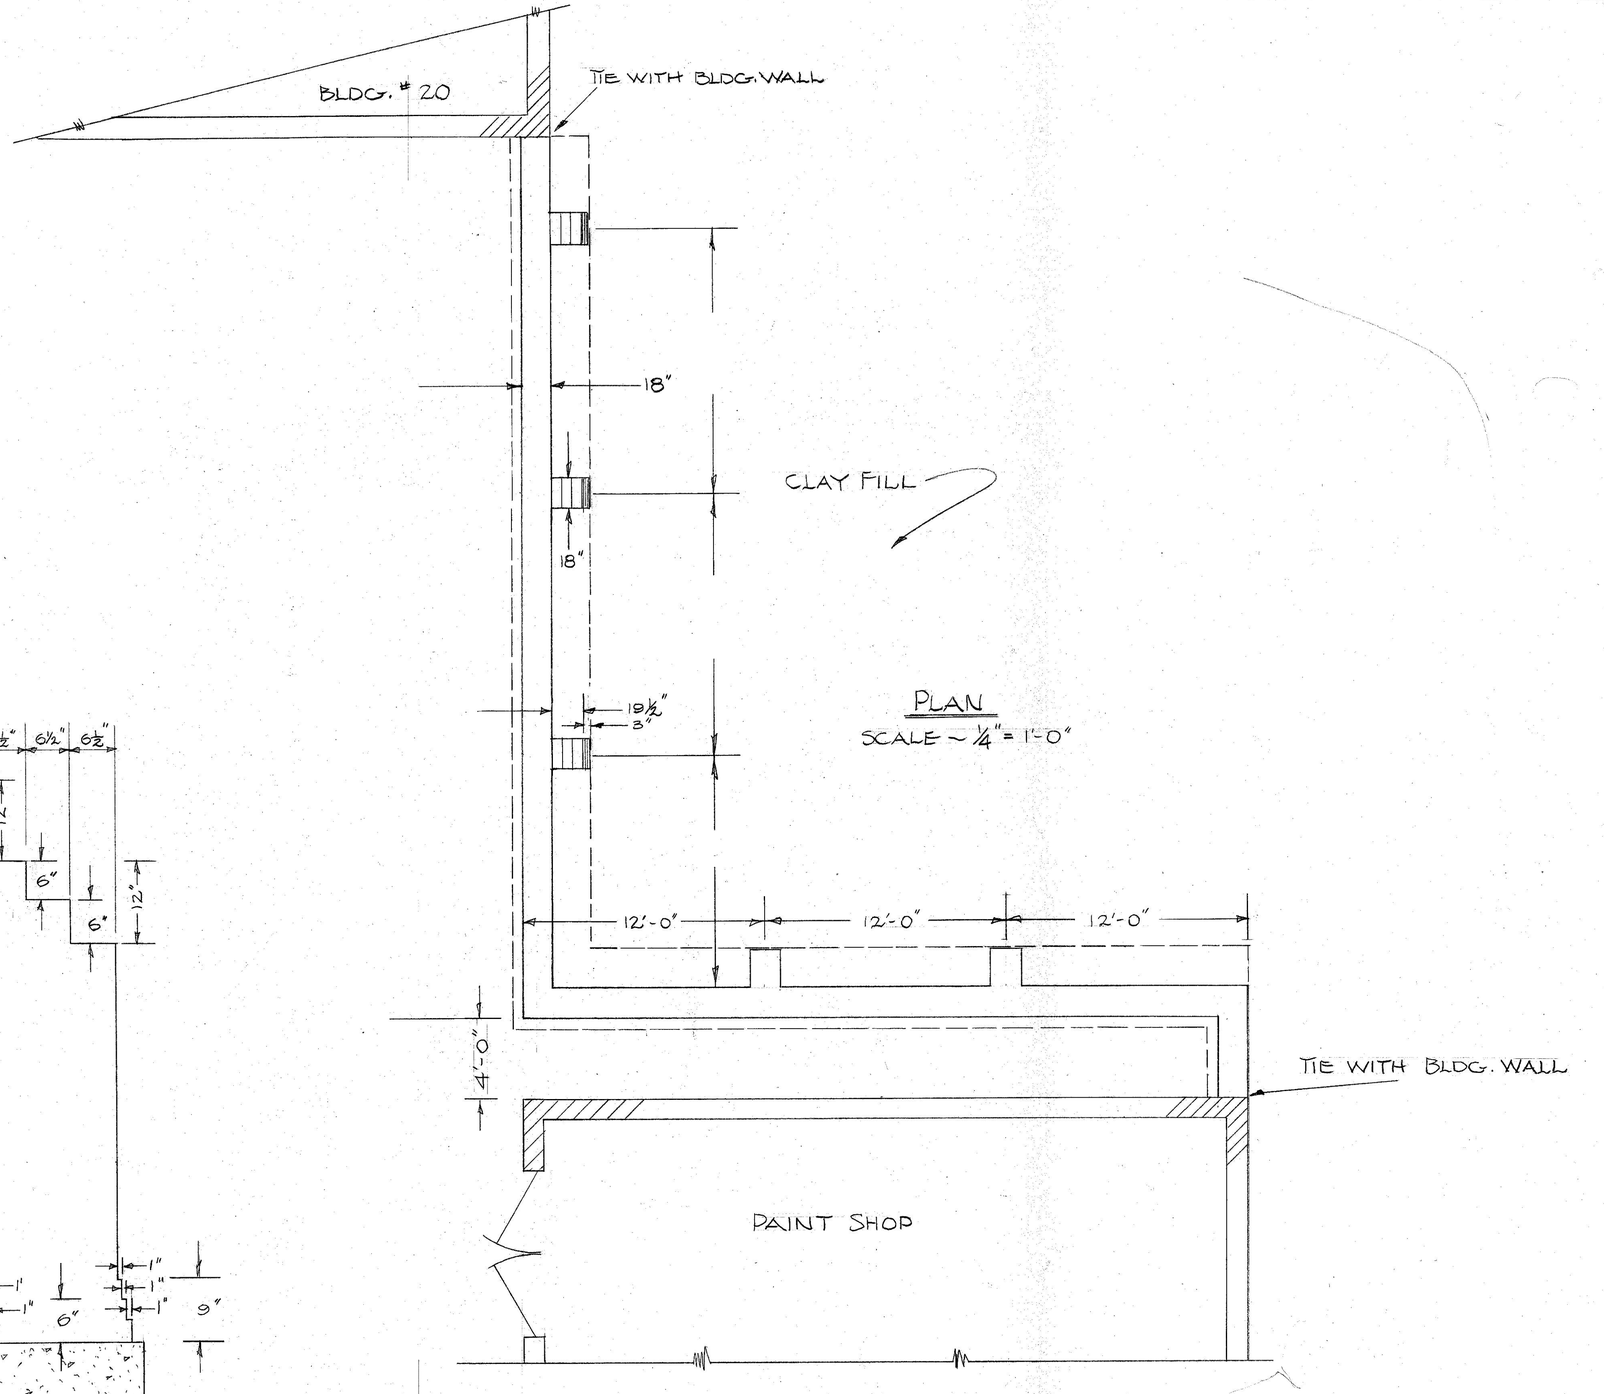

PLAN
SCALE ~ ¼" = 1'-0"

GARAGE AREA
REFORMATORY

CONSTRUCTING ENGR'S OFFICE ~ D.C. PENAL INSTITUTIONS ~			
RETAINING WALL CONNECTING PAINT SHOP			
SCALE ~ AS INDICATED			
DRAWN BY	CHECKED	DATE	
F. F. D.		4-27-42	