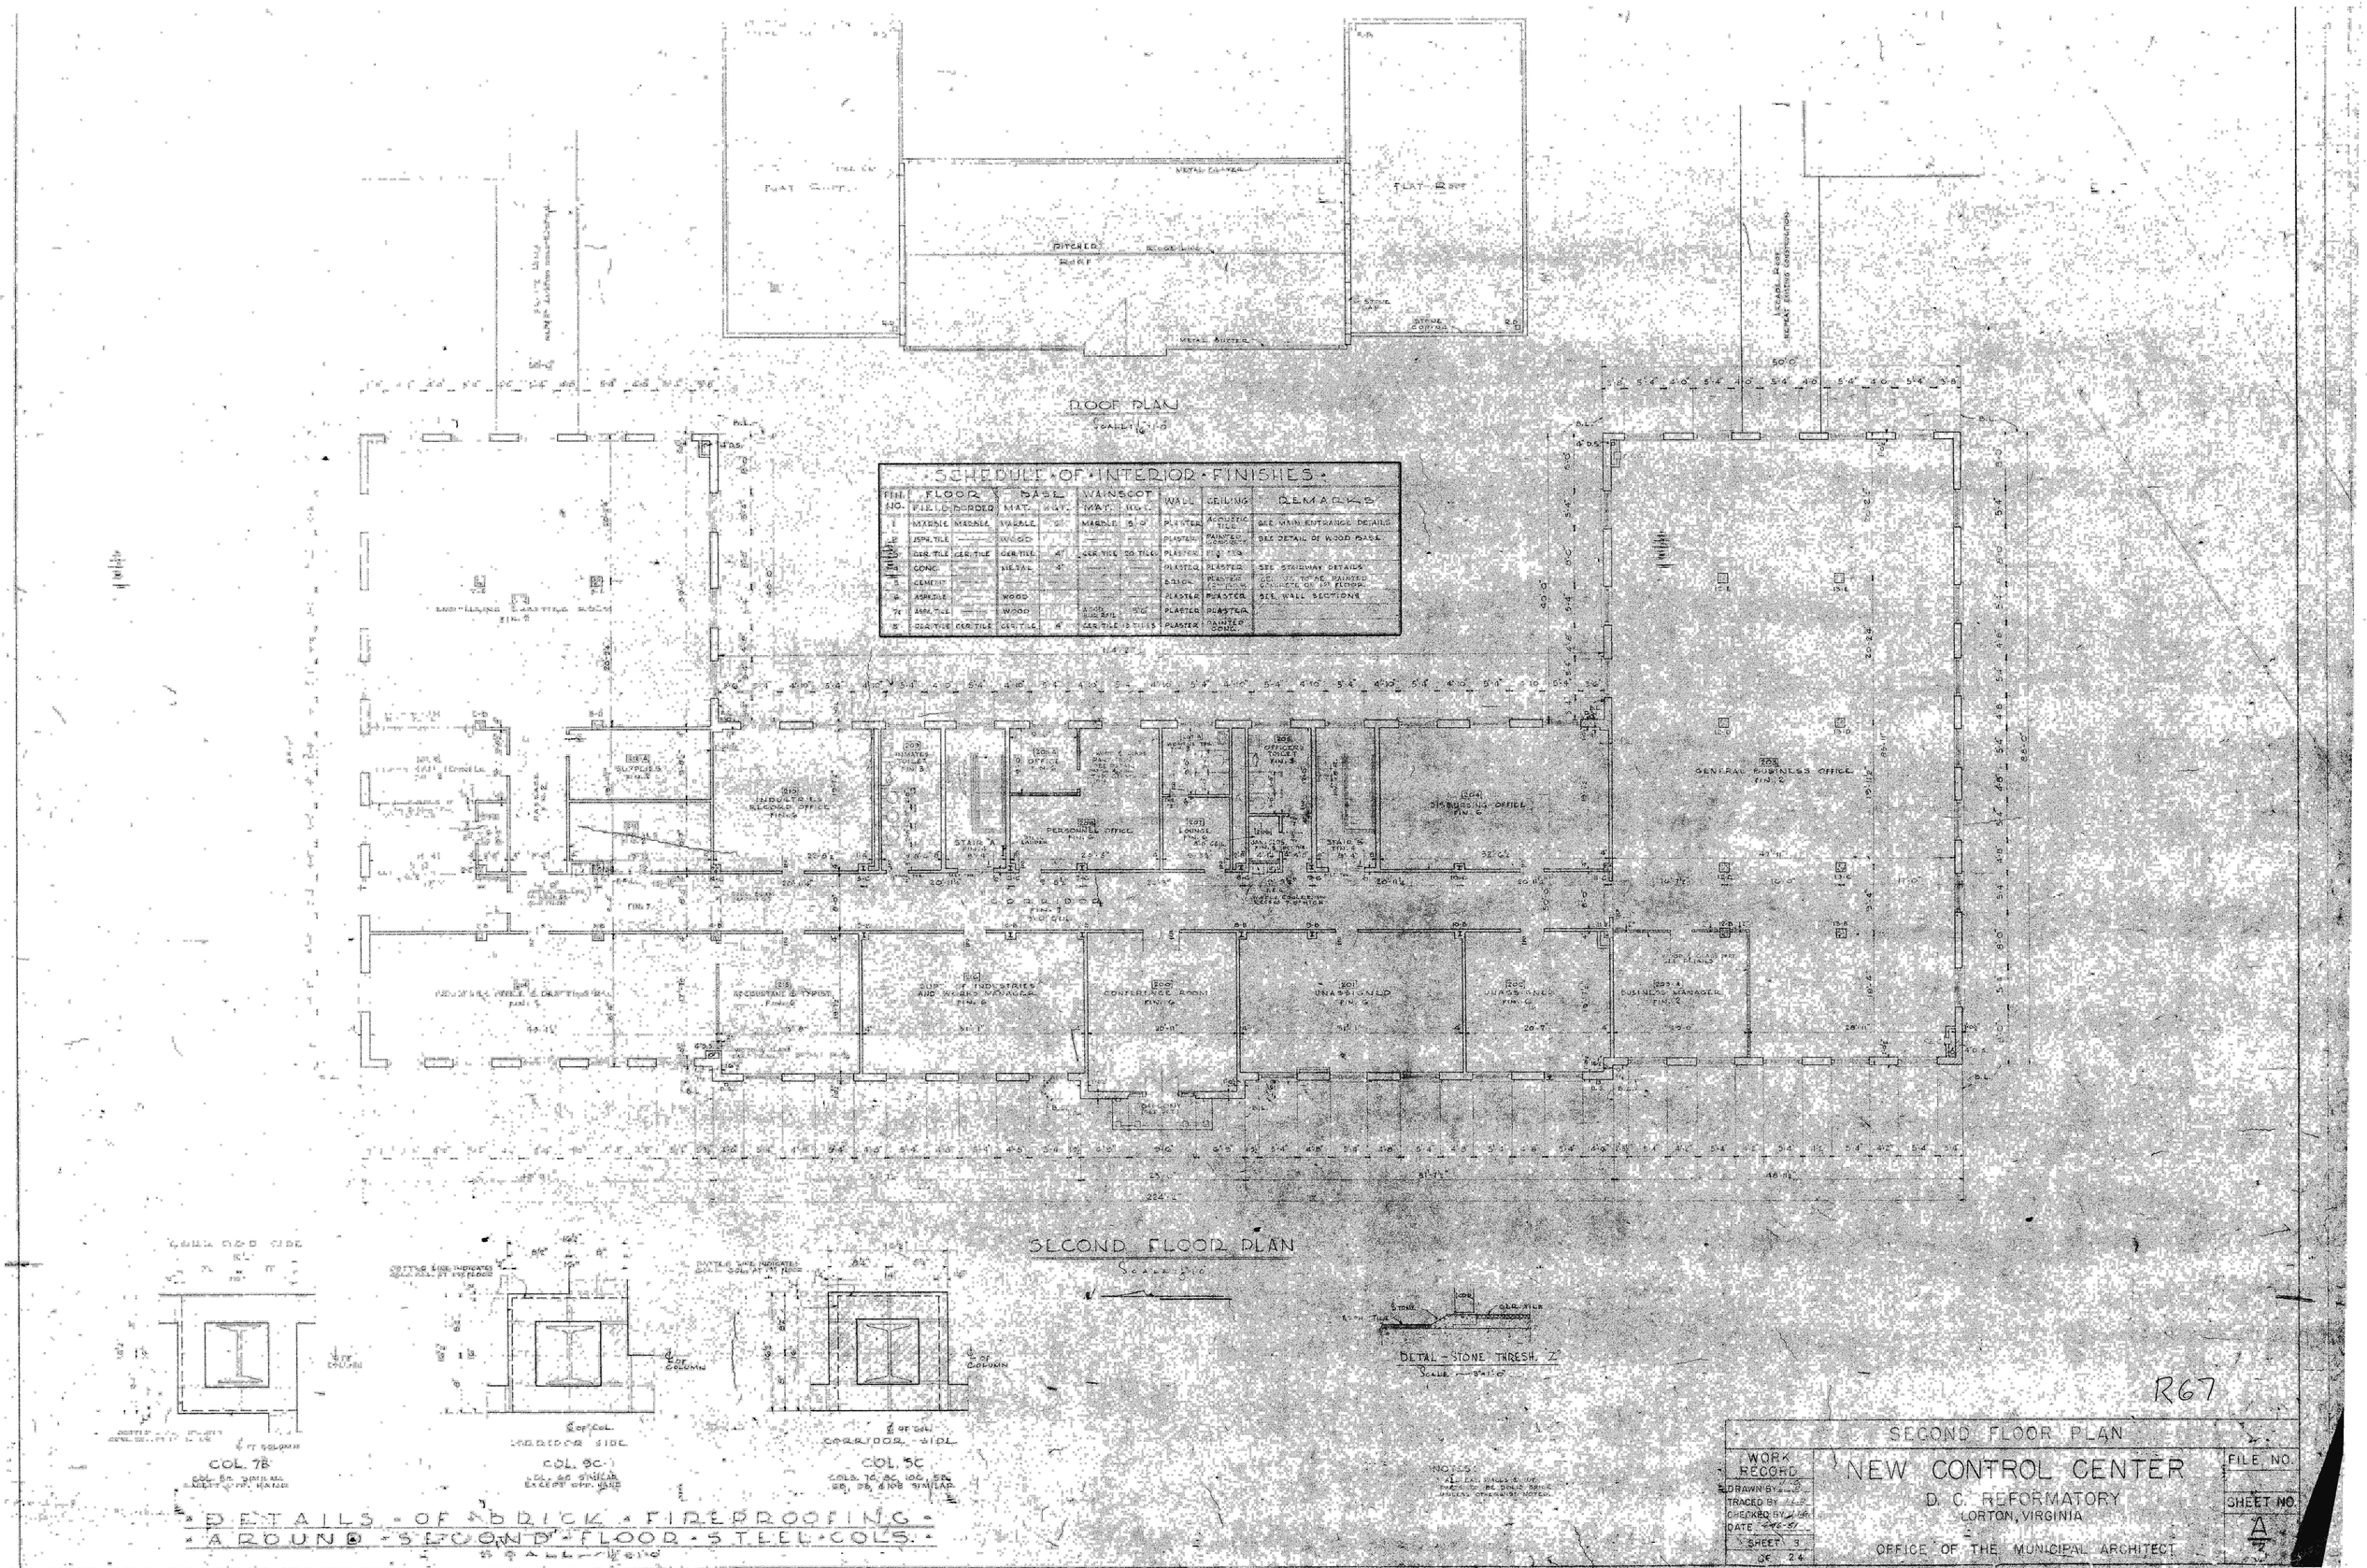
ROOF PLAN
SCHEDULE OF INTERIOR FINISHES
FIN. NO. | FLOOR FIELD | FLOOR BORDER | BASE MAT. | BASE HGT. | WAINSCOT MAT. | WAINSCOT HGT. | WALL | CEILING | REMARKS
1 | MARBLE | MARBLE | MARBLE | 5' | MARBLE | 5'-0" | PLASTER | ACOUSTIC TILE | SEE MAIN ENTRANCE DETAILS
2 | ASPH. TILE | — | WOOD | — | — | — | PLASTER | PAINTED CONC. | SEE DETAIL OF WOOD BASE
3 | CER. TILE | CER. TILE | CER. TILE | 4" | CER. TILE | 20 TILES | PLASTER | PLASTER | SEE STAIRWAY DETAILS
4 | CONC. | — | METAL | 4" | — | — | PLASTER | PLASTER | SEE STAIRWAY DETAILS
5 | CEMENT | — | — | — | — | — | BRICK | PLASTER | SEE WALL SECTIONS
6 | ASPH. TILE | — | WOOD | — | — | — | PLASTER | PLASTER | SEE WALL SECTIONS
7 | ASPH. TILE | — | WOOD | — | WOOD | 5'-0" | PLASTER | PLASTER | SEE WALL SECTIONS
8 | CER. TILE | CER. TILE | CER. TILE | 4" | CER. TILE | 13 TILES | PLASTER | PAINTED CONC. | SEE WALL SECTIONS
SUPPLIES
INDUSTRIES RECORD OFFICE
PERSONNEL OFFICE
OFFICERS TOILET
DISBURSING OFFICE
GENERAL BUSINESS OFFICE
CORRIDOR
ACCOUNTANT & TYPIST
SUPT. OF INDUSTRIES AND WORKS MANAGER
CONFERENCE ROOM
UNASSIGNED
UNASSIGNED
BUSINESS MANAGER
SECOND FLOOR PLAN
DETAIL - STONE THRESH. 2"
COL. 7B
COL. 9C
COL. 5C
CORRIDOR SIDE
DETAILS OF BRICK FIREPROOFING AROUND SECOND FLOOR STEEL COLS.
NOTES:
R67
SECOND FLOOR PLAN
WORK RECORD
DRAWN BY
TRACED BY
CHECKED BY
DATE
SHEET 3 OF 24
NEW CONTROL CENTER
D. C. REFORMATORY
LORTON, VIRGINIA
OFFICE OF THE MUNICIPAL ARCHITECT
FILE NO.
SHEET NO.
A