INTERIOR ELEVATIONS OF OUTSIDE WALLS — Control Building

Showing Heating Layout

scale: 1/8" = 1'-0"

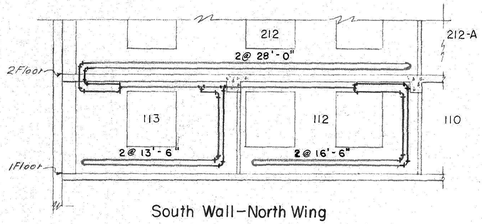

South Wall—North Wing

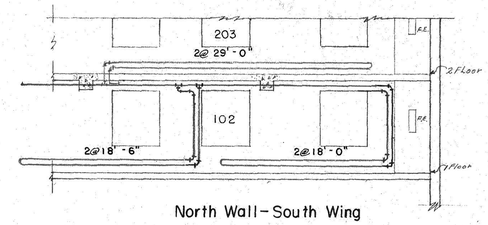

North Wall—South Wing

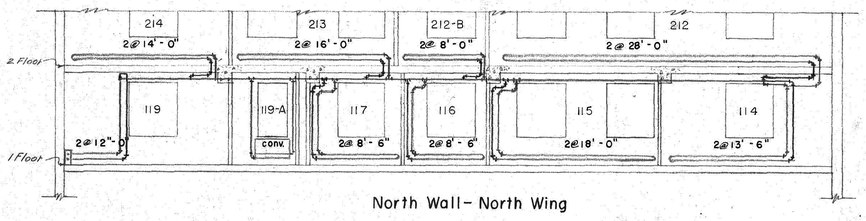

North Wall—North Wing

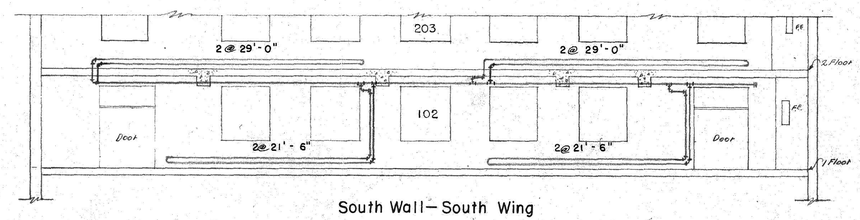

South Wall—South Wing

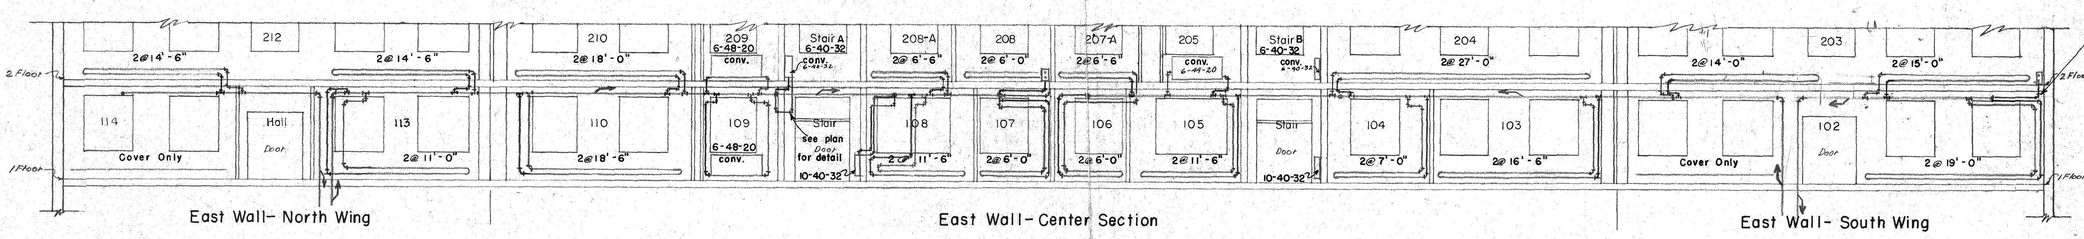

East Wall—North Wing

East Wall—Center Section

East Wall—South Wing

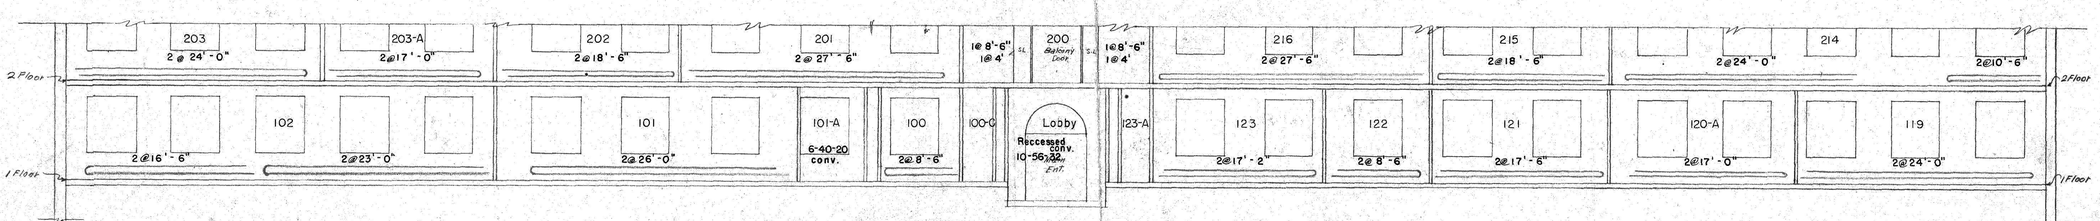

West Wall—Entire Front