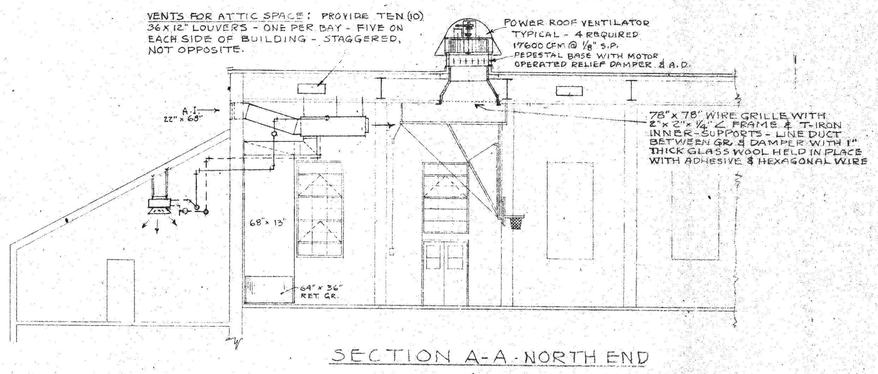

SECTION A-A · NORTH END

SCALE 1/8" = 1'-0"

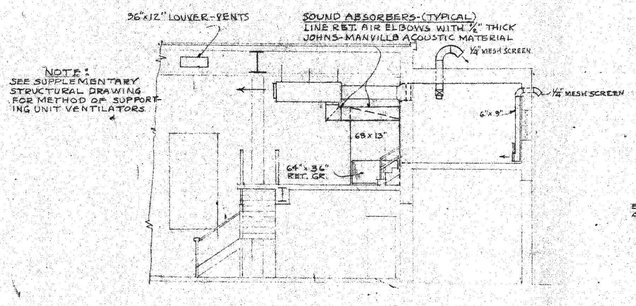

SECTION A-A · SOUTH END

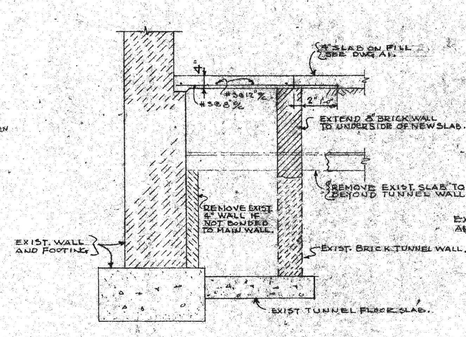

SECTION THROUGH EXISTING TUNNEL

SCALE 1/2" = 1'-0"

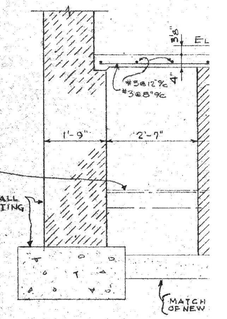

SECTION TH NEW TUN

SCALE 1/2" =

N

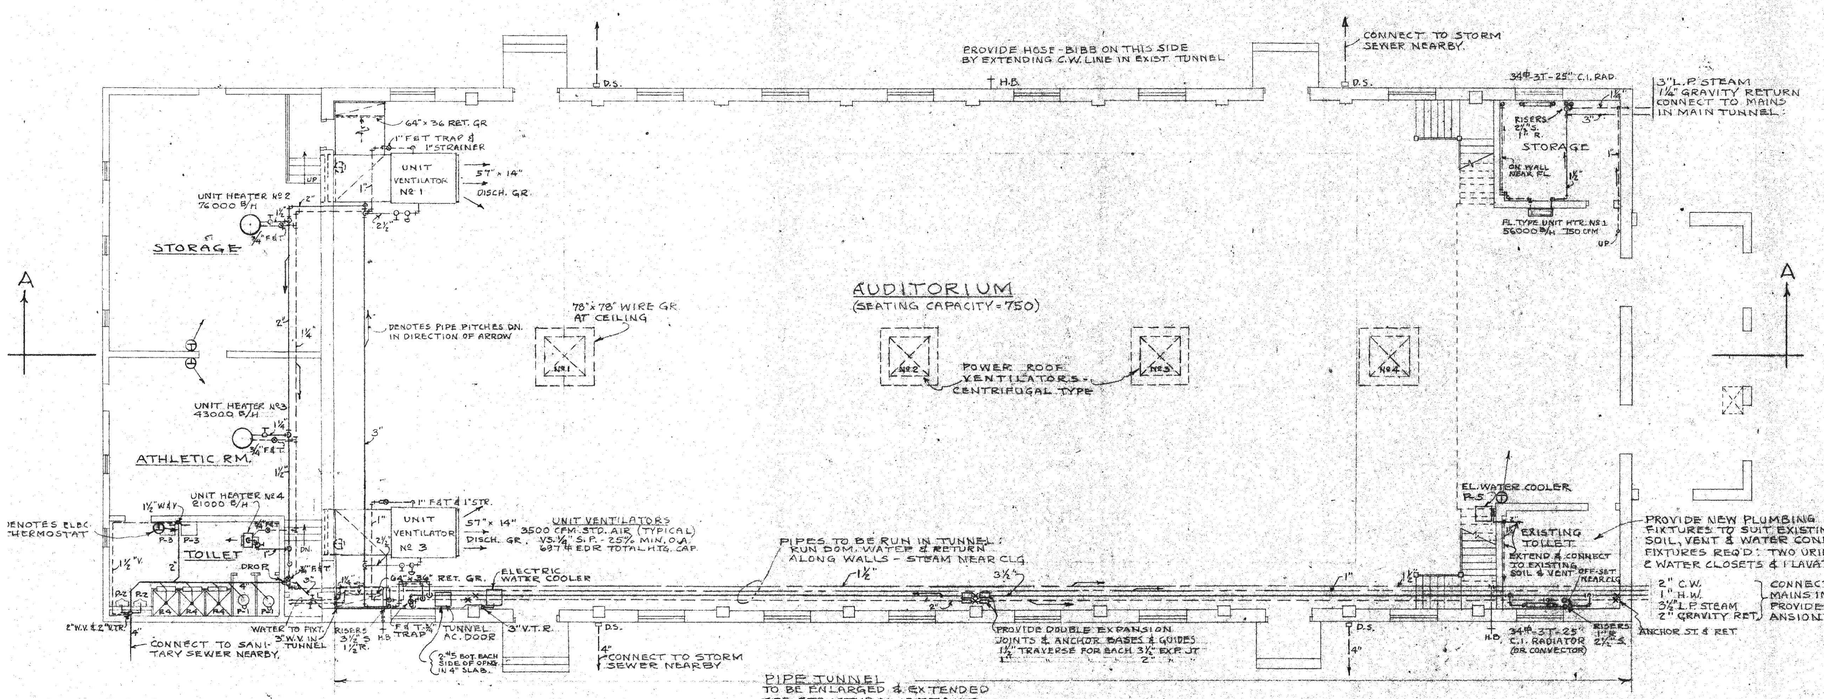

NOTE: INSULATE ALL HEATING & WATER PIPES. PROVIDE EXTRA CANVAS JACKETS IN FINISHED ROOMS AND WATER PROOF FELT WRAPPING IN TUNNELS.

MAIN FLOOR PLAN

SCALE 1/8" = 1'-0"

NOTE: FOR EQUIPMENT SPECIFICATION DATA, SEE TYPEWRITTEN COPY OF "LIST OF MECHANICAL EQUIPMENT REQUIRED FOR PROJECT".

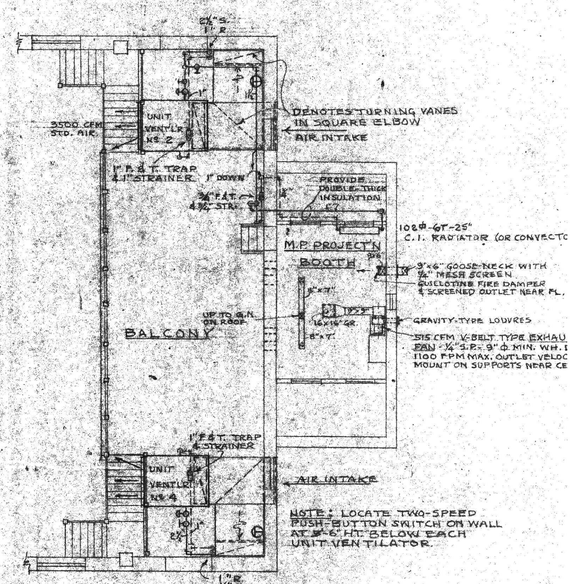

PLAN AT BALCONY LEVEL

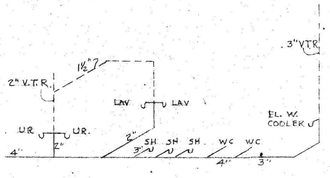

PLUMBING RISER DIAGRAM

NO SCALE

HEATING, VENTILATING & PLUMBING S

Designed BHW	RECONSTRUCTION OF AUDITORIUM
Drawn BHW	D.C. REFORMATORY
Checked WRH	LORTON, VIRGINIA
Branch Chief	
Date 4-28-58	
Revisions	
CHIEF OF DESIGN & ENGINEERING DIVISION	GOVERNMENT OF THE DISTRICT OF COLUMBIA DEPARTMENT OF BUILDINGS AND GROUNDS OFFICE OF DESIGN AND ENGINEERING