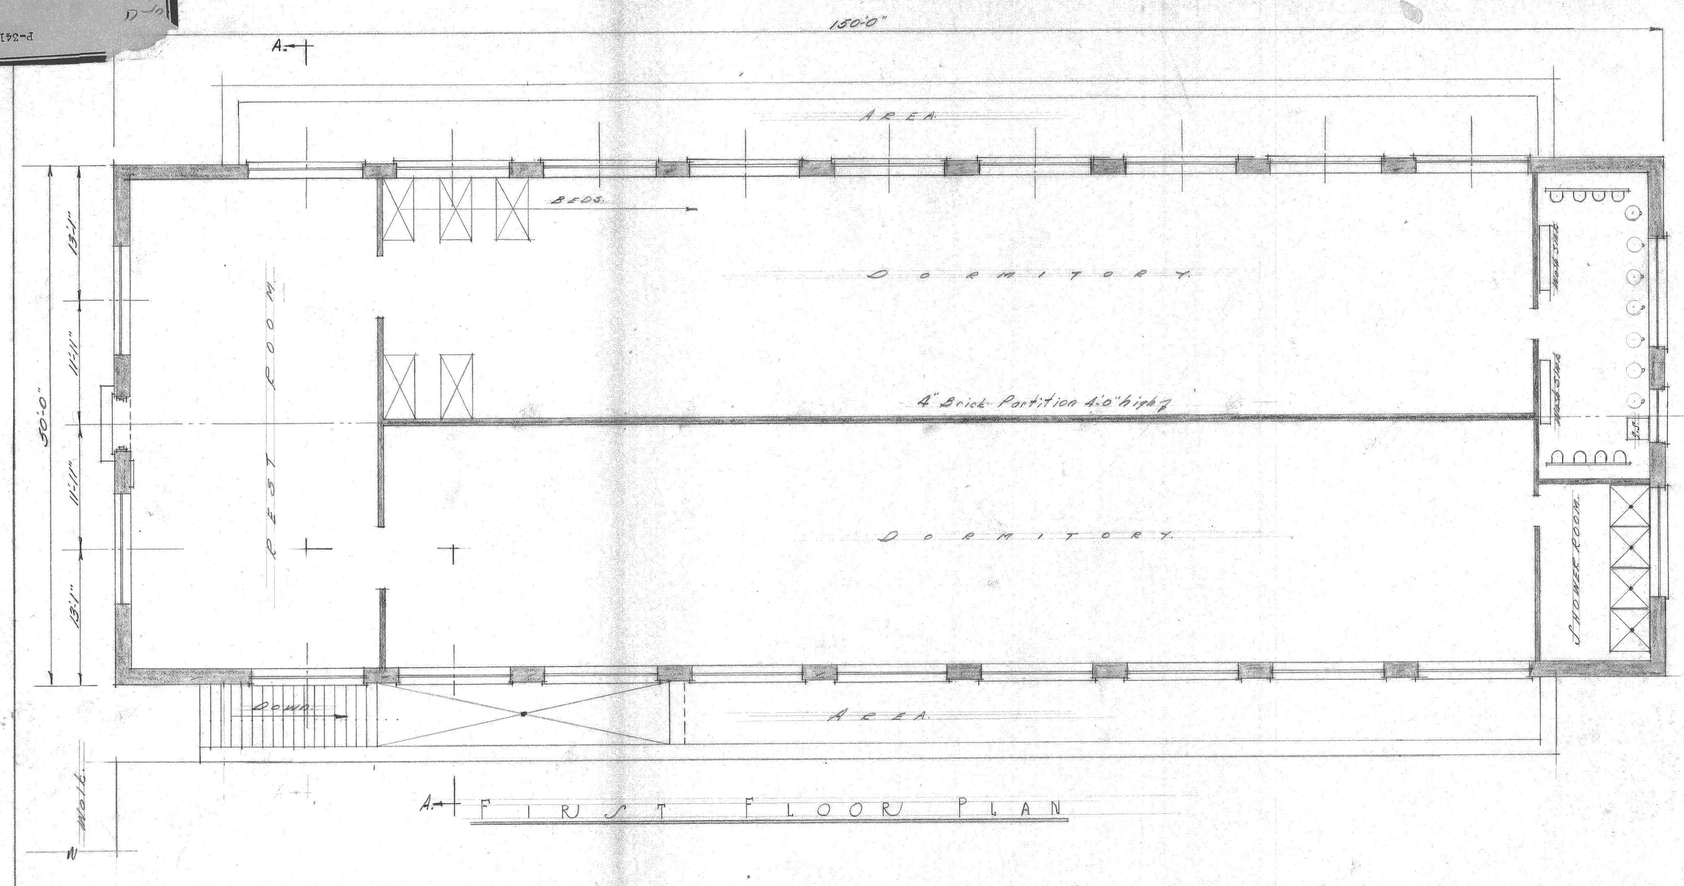

FIRST FLOOR PLAN

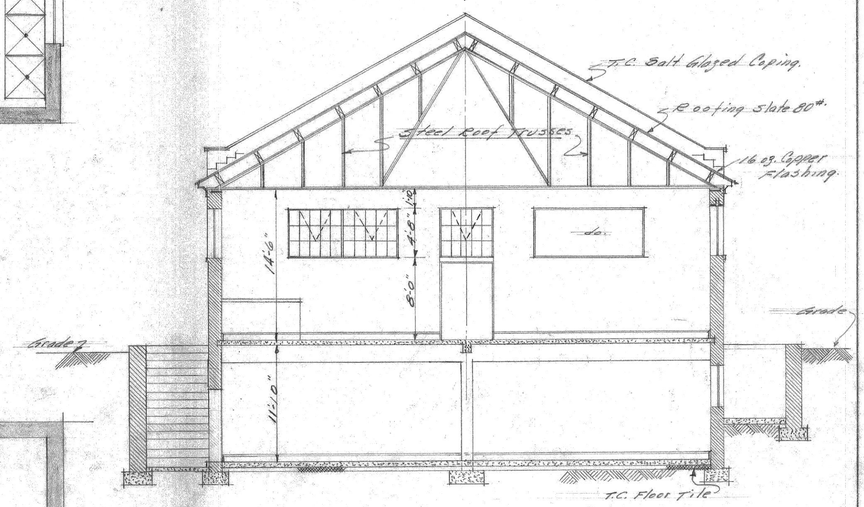

SECT. - AA -

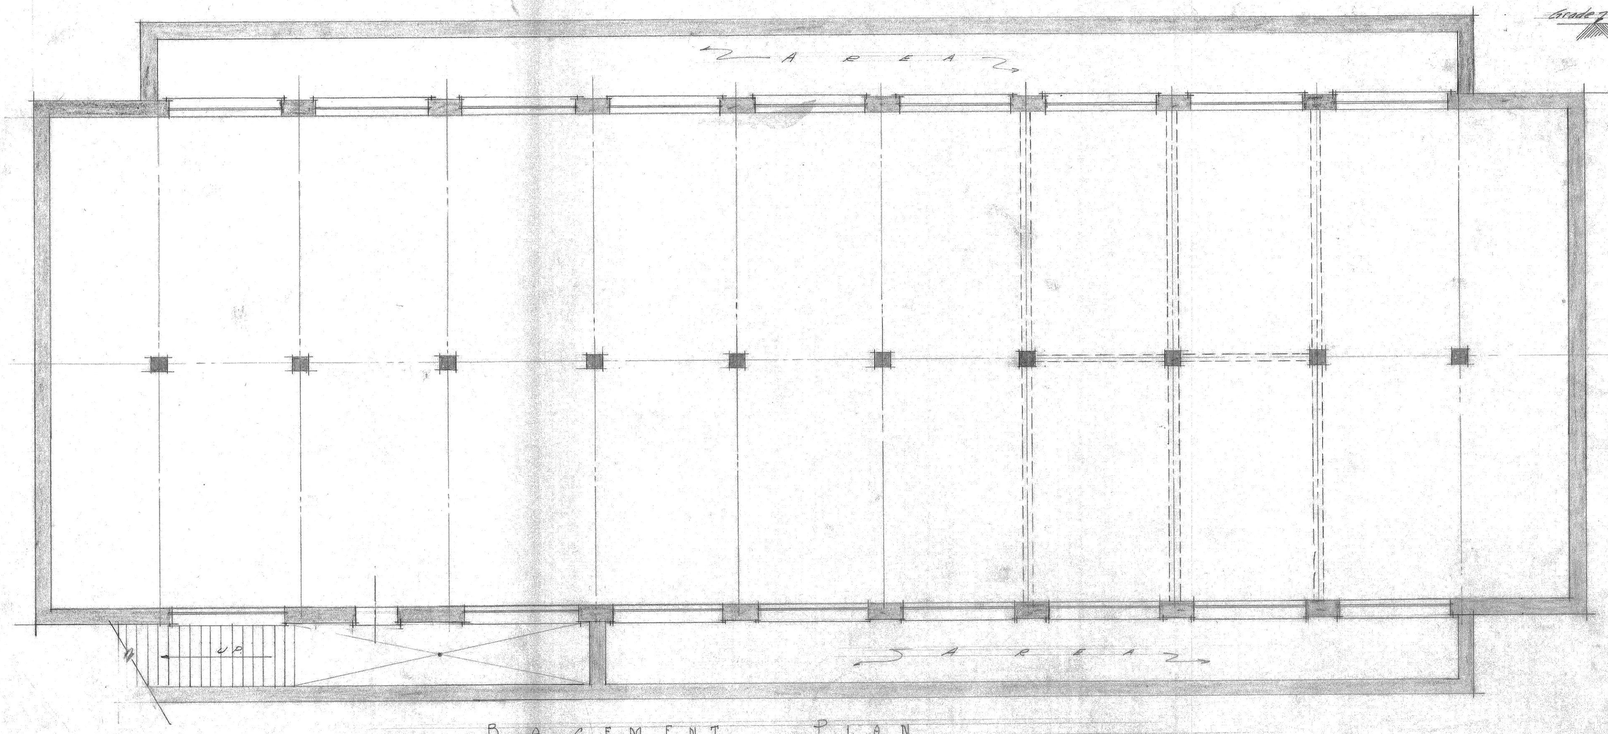

BASEMENT PLAN

CONSTRUCTING ENGINEERS OFFICE
D.C. PENAL INSTITUTIONS - LORTON - VA.

DORMITORY BLDG.

SCALE 1/8 = 1'-0"

Drawn.	Checked.	Date	No.
C. Slack.		6-9-37.	1

JZ-21