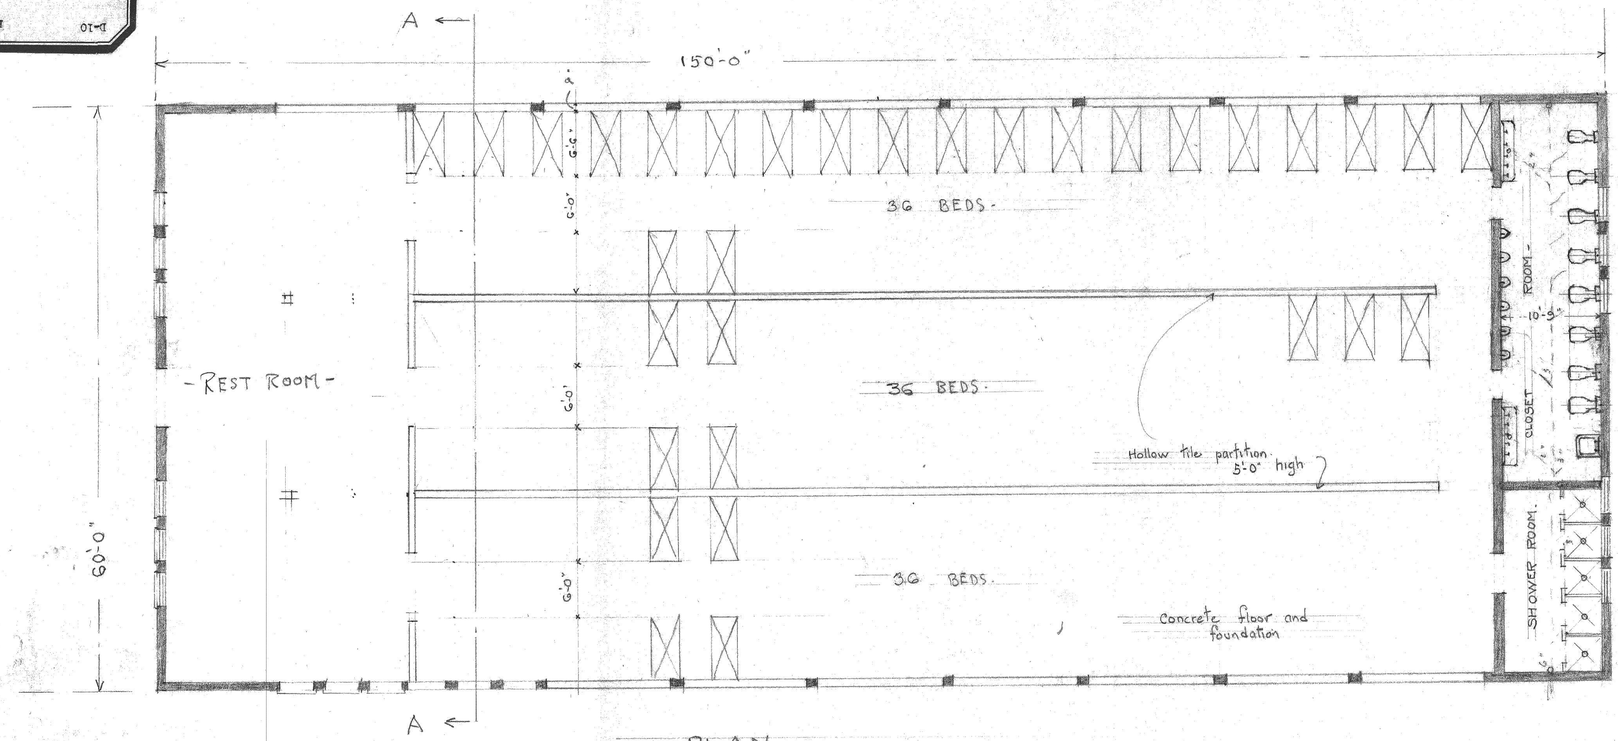

-PLAN-

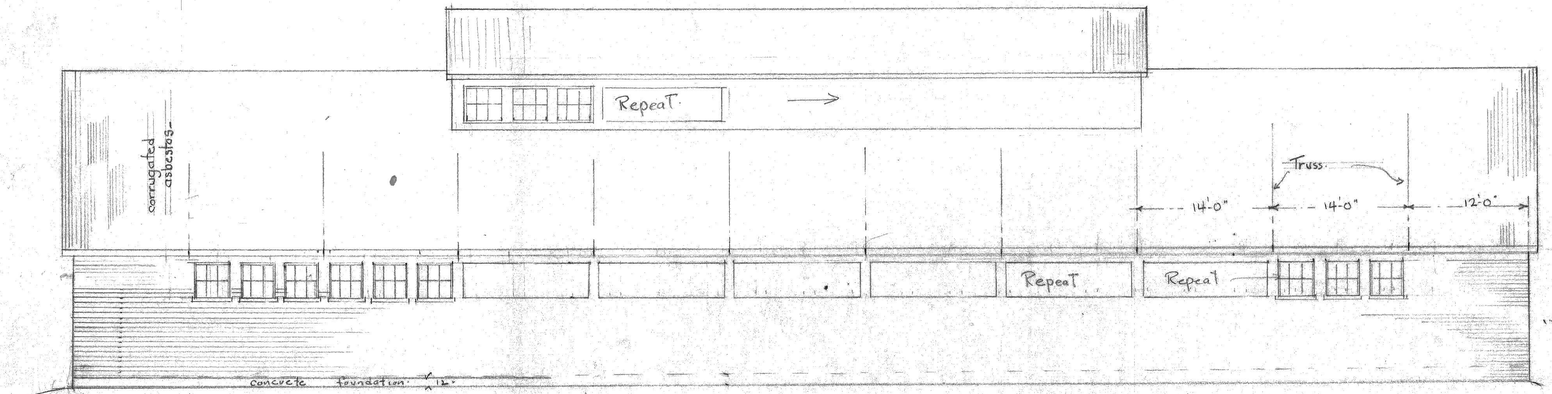

SIDE ELEVATION.

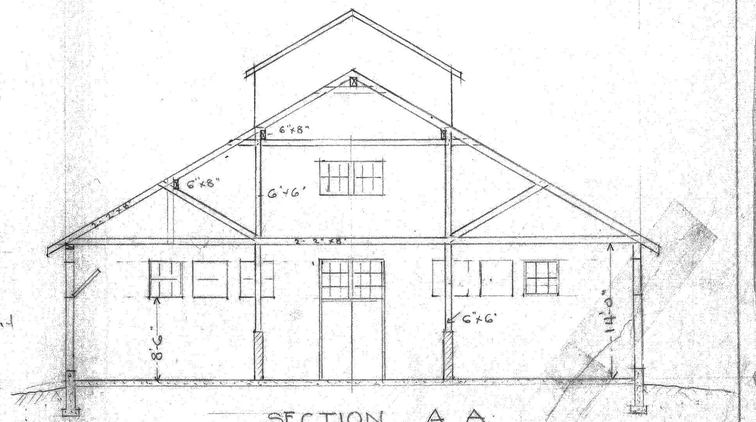

SECTION A A

DORMITORY BUILDING FOR
D.C. REFORMITORY
Scale 1/8 = 1 Foot
HR Haan 12-20-33.

L2-7