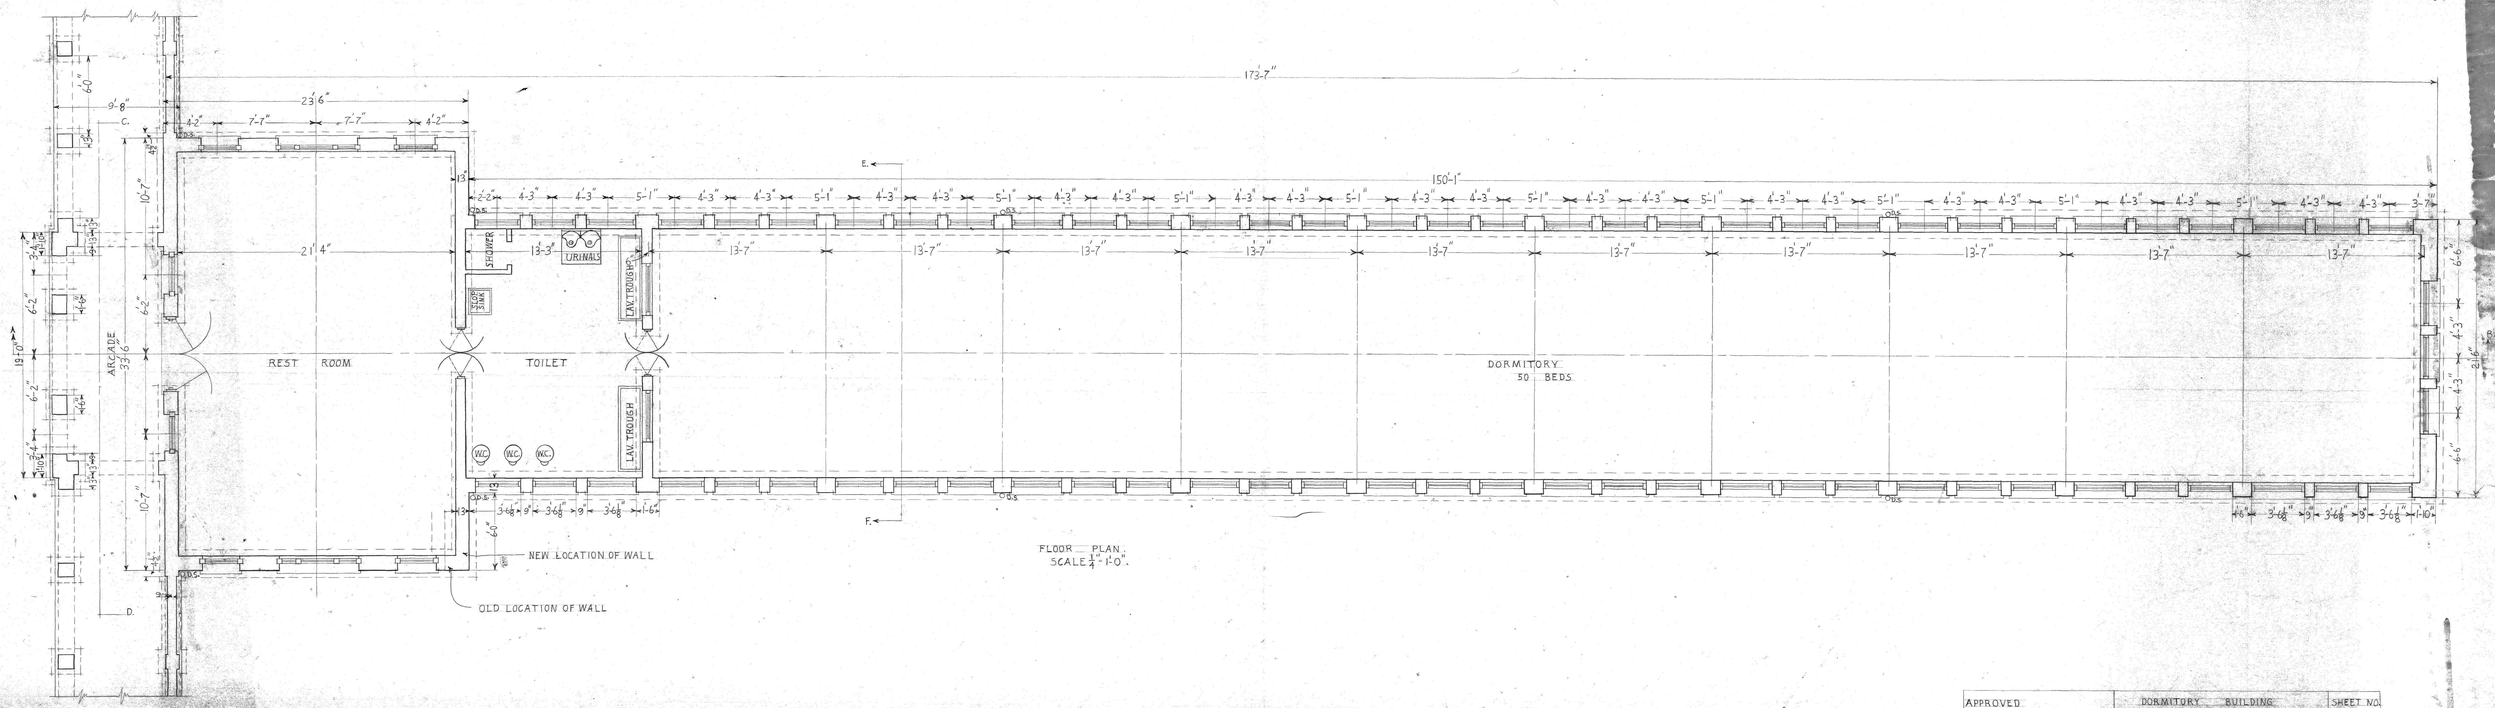

FLOOR PLAN.
SCALE $\frac{1}{4}$"=1'-0".

APPROVED	DORMITORY BUILDING DISTRICT OF COLUMBIA REFORATORY LORTON VIRGINIA	SHEET NO.
COMMISSIONERS, D.C.		1