P-348

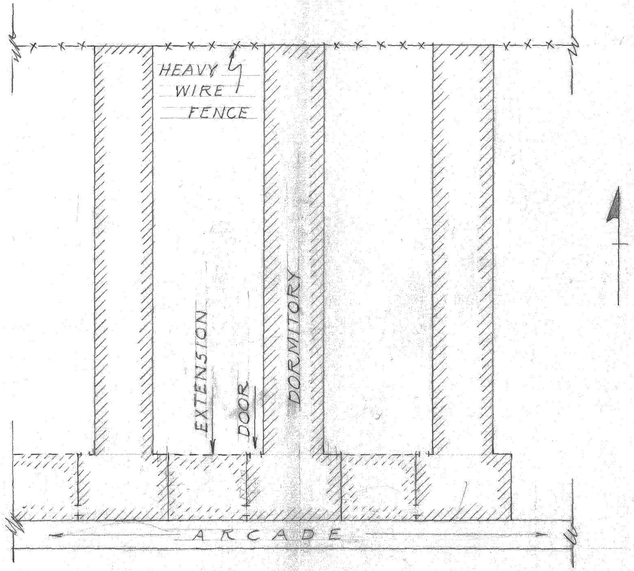

LOCATION SKETCH
Scale:- 1" = 30'-0"

12 - DORMITORIES WEST OF MESS HALL.

NOTE:-
SEE REVISED LOUVER DETAILS
DRAWING # 30 11/15/40

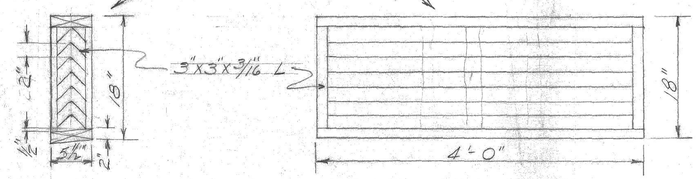

LOUVER DETAIL
Scale: 1" = 1'-0"

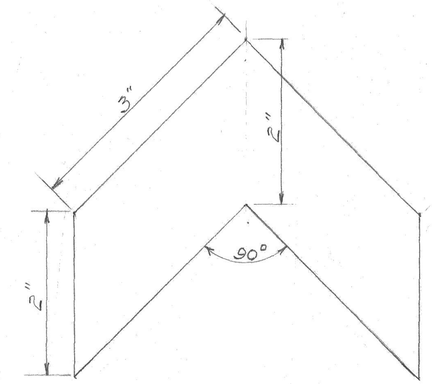

SPACING BLOCK BETWEEN 3"X3"X3/16" ANGLE IRONS IN LOUVER (1"X2")

ACTUAL SIZE

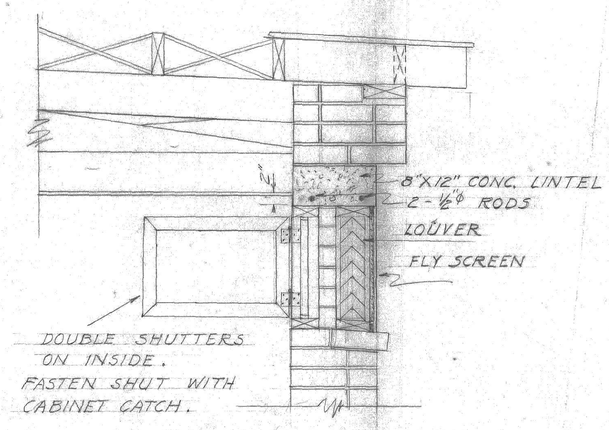

WALL SECTION
Scale:- 1" = 1'-0"

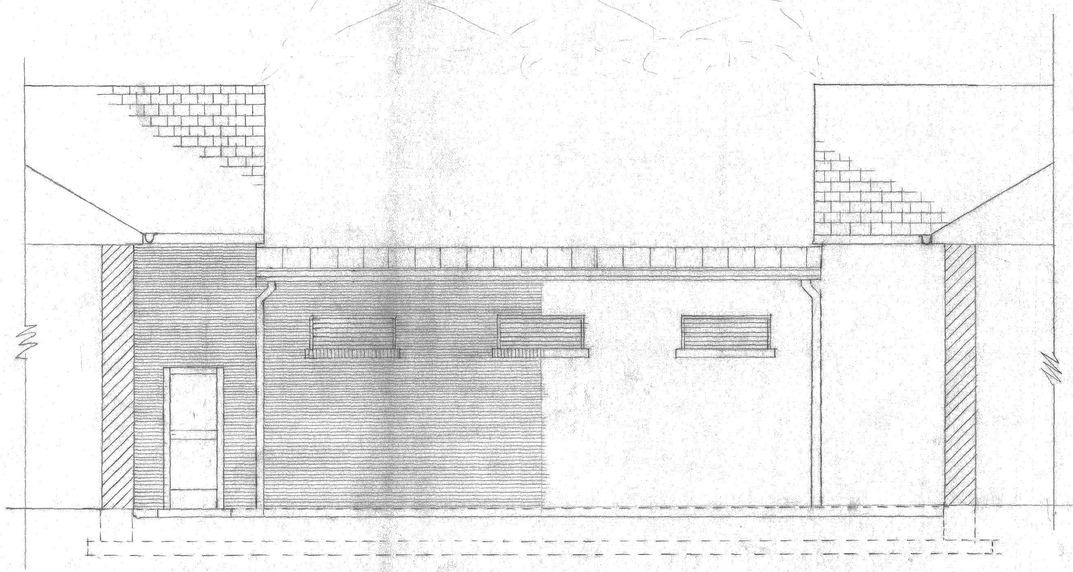

REAR ELEVATION
Scale:- 1/4" = 1'-0"

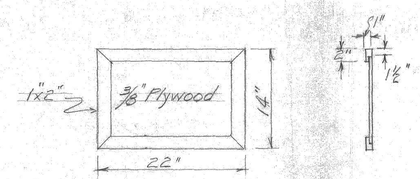

SHUTTER DETAIL
ABOVE OVER-ALL DIMENSIONS ARE APPROXIMATE
MAKE TO FIT FRAME IN LOUVER OPENING.

L2-5

CONSTRUCTING ENGINEER'S OFFICE D.C. PENAL INSTITUTIONS, LORTON, VA.		
Details:- Dormitory Extensions Reformatory.		
Scales:- As Indicated		
Drawn by Calhoun	Checked by	Date 11/12/40	No 24