D-348

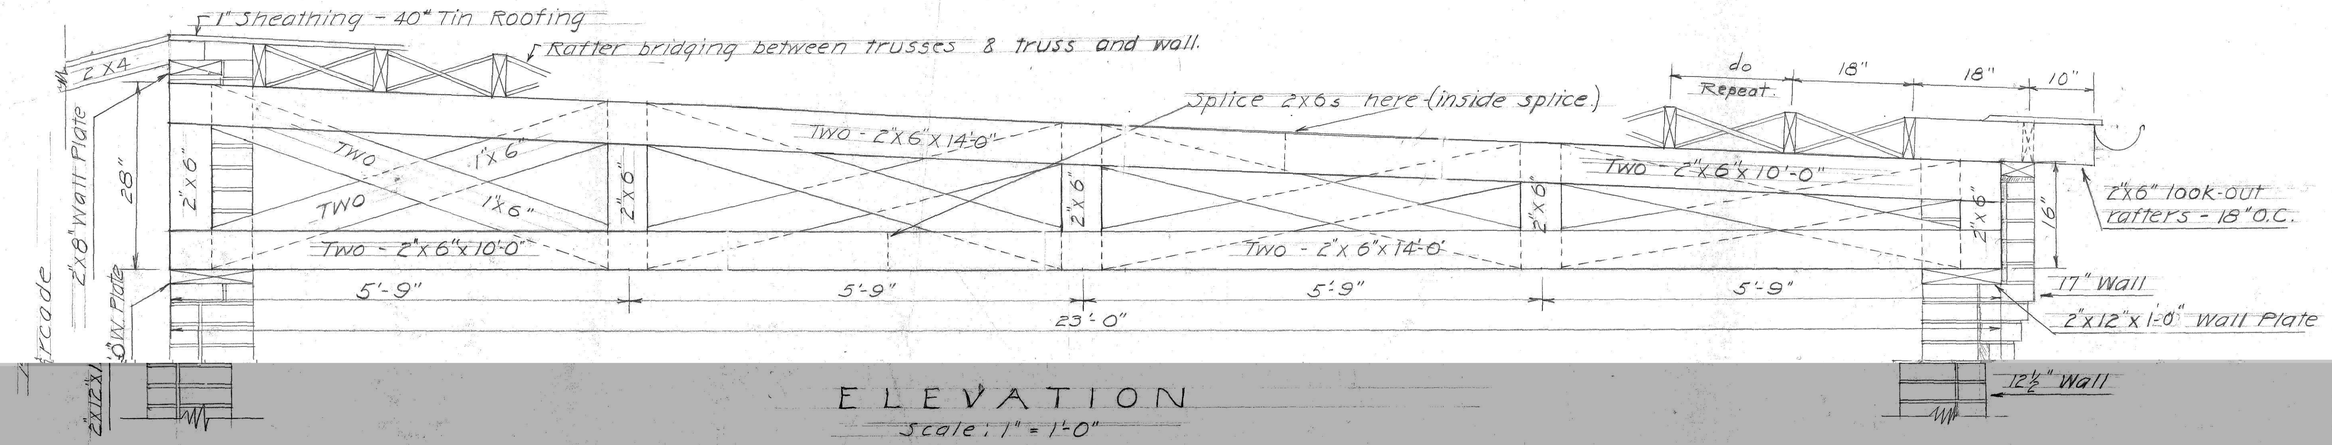

ELEVATION

Scale: 1" = 1'-0"

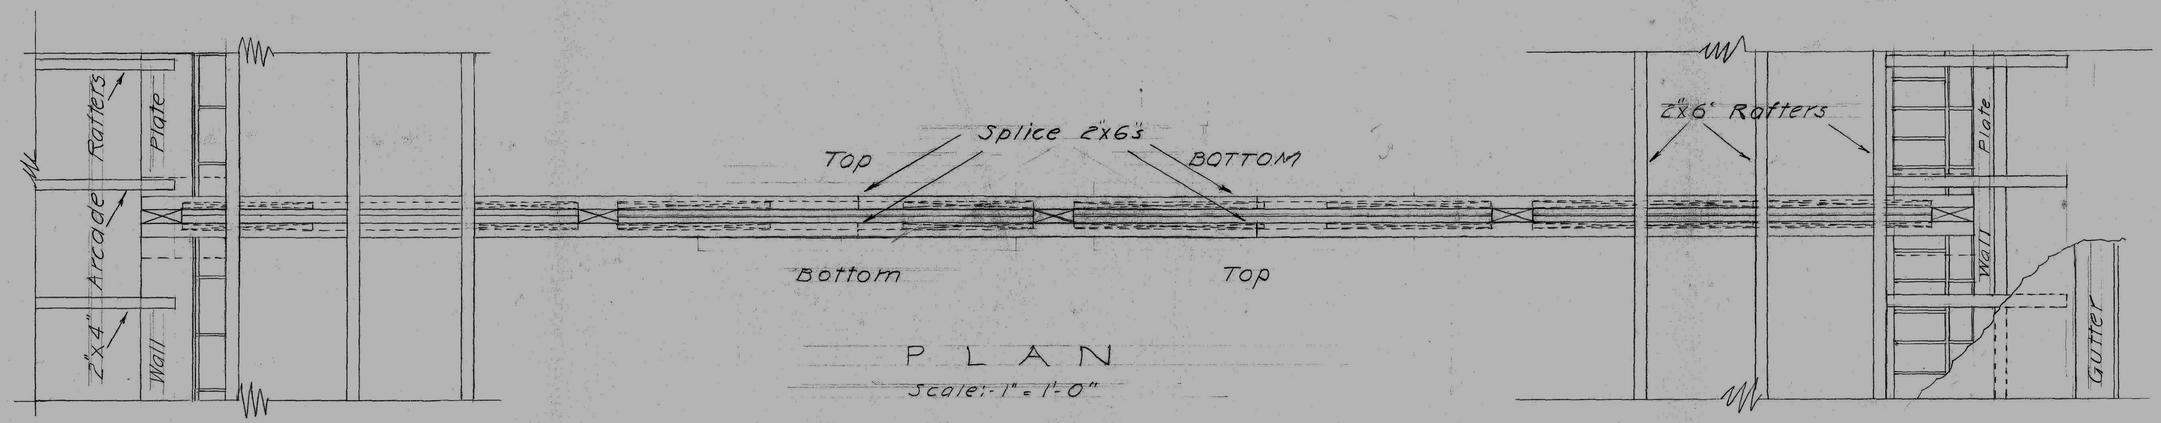

PLAN

Scale:- 1" = 1'-0"

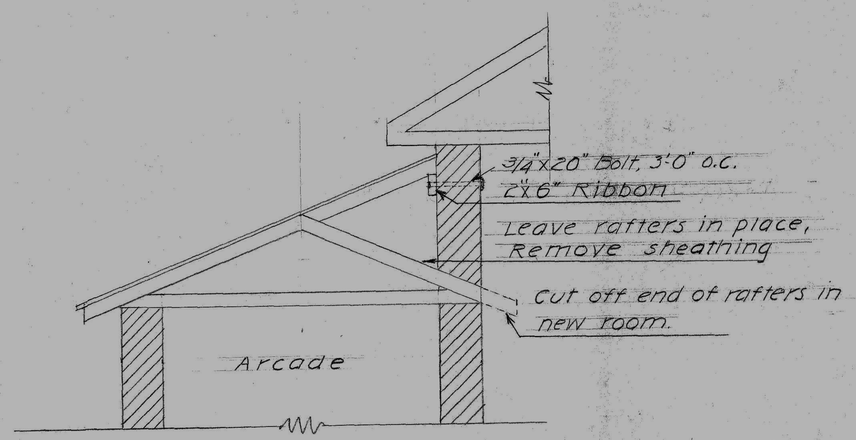

SECTION "C"-"C"

Scale:- ½" = 1'-0"

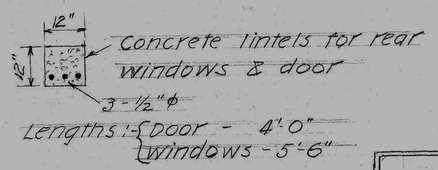

LUMBER PER DORMITORY
70 pcs. - 2"X6"X10'-0"
25 pcs. - 2"X6"X14'-0"
4 pcs. - 2"X8"X10'-0"
4 pcs. - 2"X8"X14'-0"
1 pcs. - 2"X12"X10'-0"
60 pcs. - 2 X 4 X 10'-0"
300 lin. ft. - 1X6 Truss bracing
300 lin. ft. - 1X4 Bridging
1200 bd. ft. - Sheathing

L2-5

CONSTRUCTING ENGINEER'S OFFICE D.C. PENAL INSTITUTIONS.- LORTON, VA.			
Details :- Dormitory Extensions. Reformatory			
Scale: As Shown			
Drawn by	Checked by	Date	
Calhoun	H. R. Hoar	18/1/40	No 11