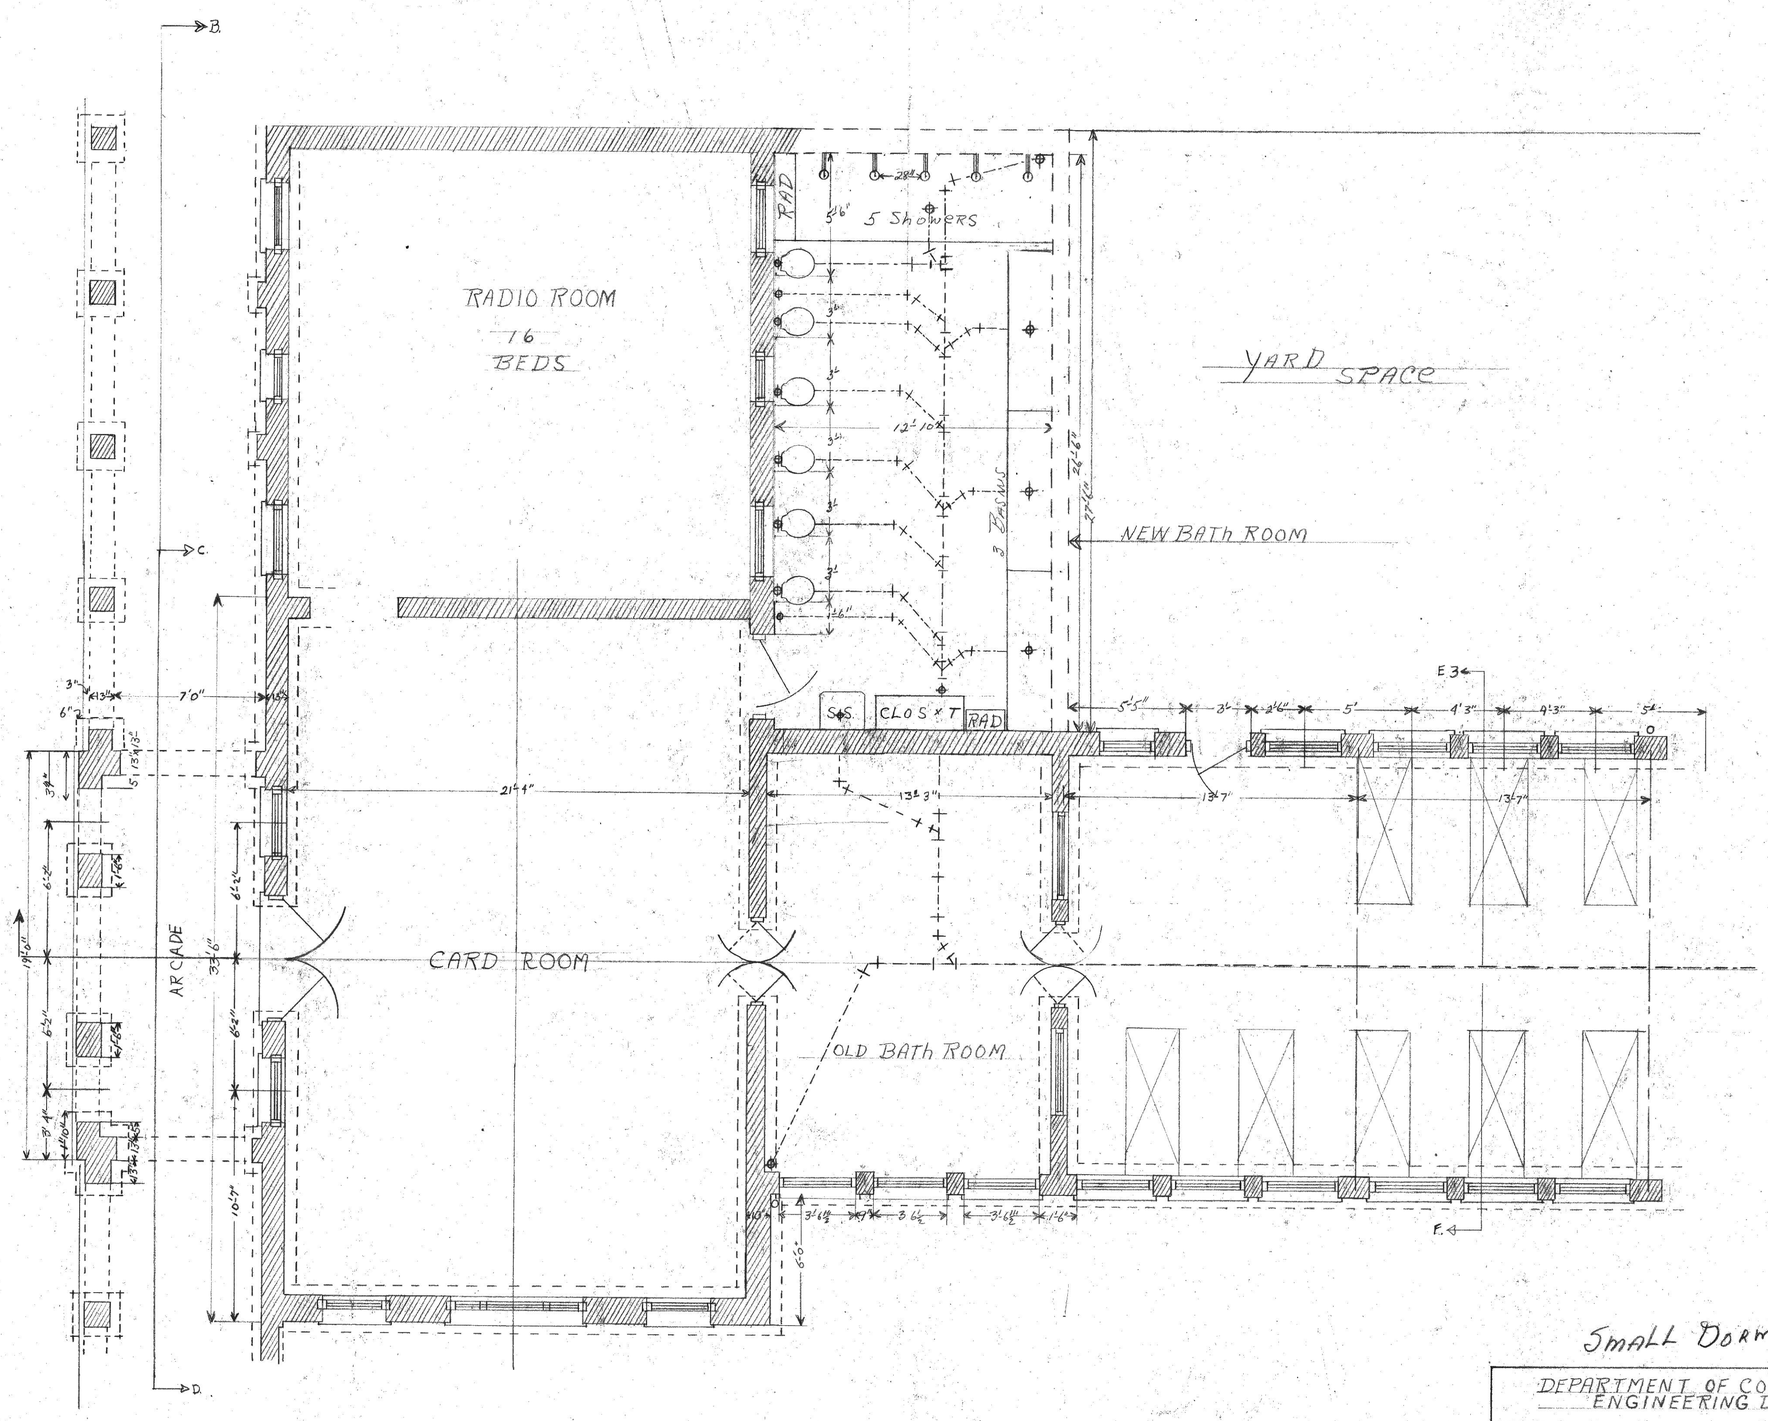

Small Dormitories

#8 drawn

DEPARTMENT OF CORRECTIONS ENGINEERING DIVISION		
NEW BATH ROOM	PLUMBING	
SCALE 1/4"-1'-0"	DRWG No	
APPROVED	DATE 1-20-54	DRAWN C.A. Gallion