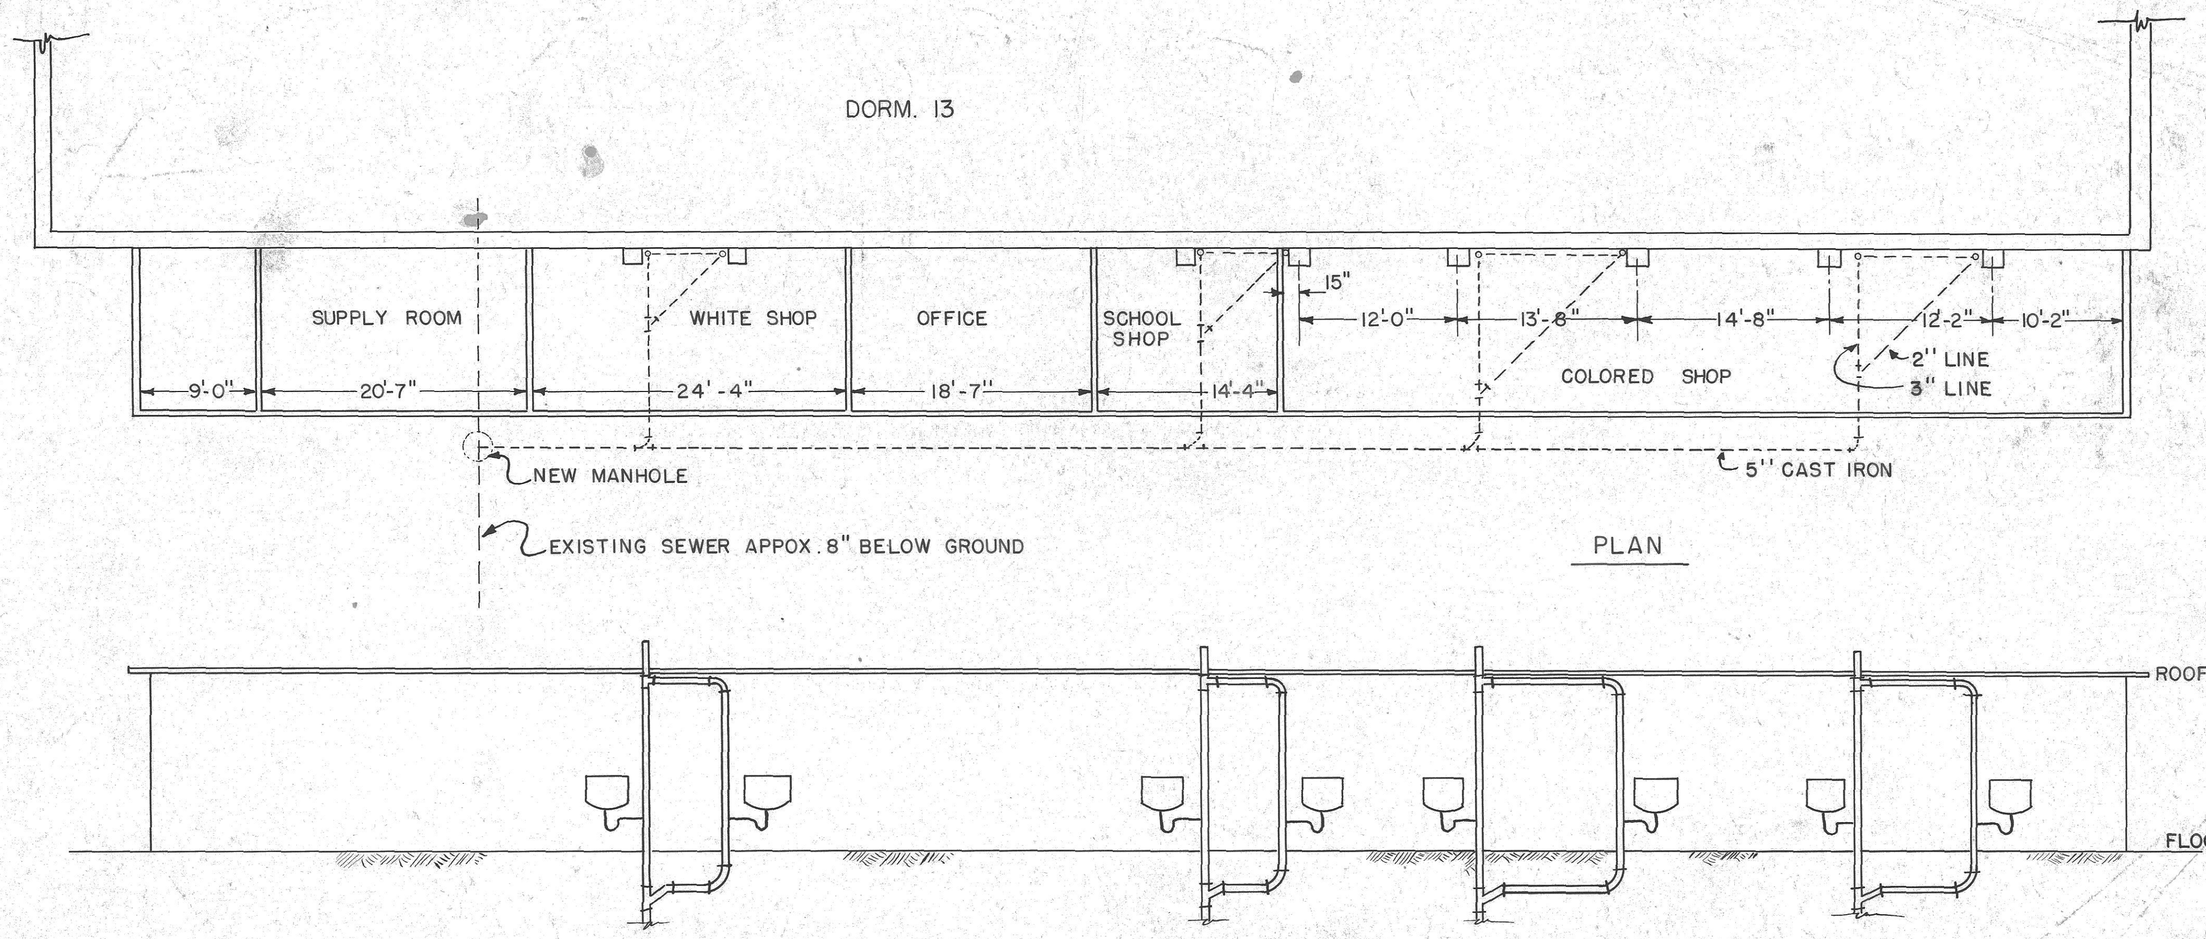

DEPARTMENT OF CORRECTIONS, D. C.
LORTON, VA.

PLUMBING FOR (INMATE BARBER SHOP)

SCALE 1/8" = 1' | DATE APRIL 27, 1949 | DRAWN BY F. R. P.