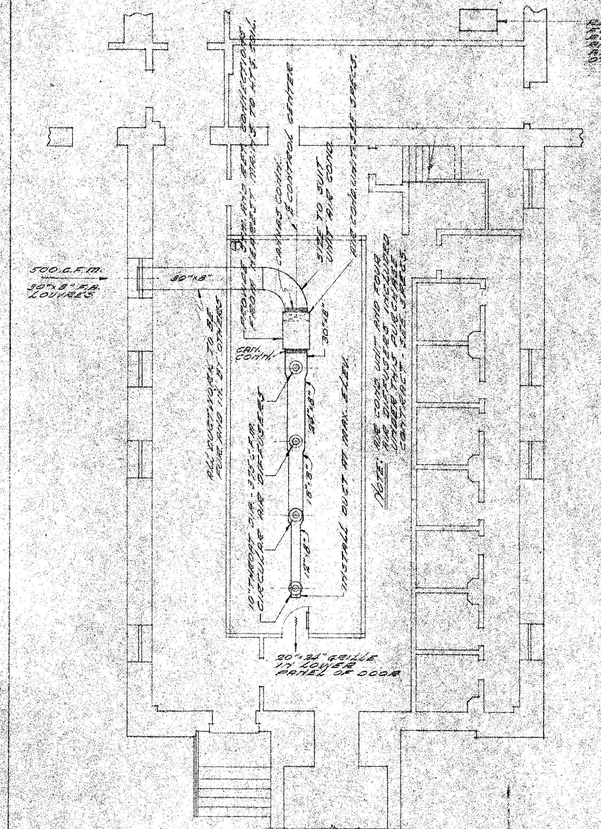

CONTROL CENTER PLAN
SCALE: 1/8"=1'-0"

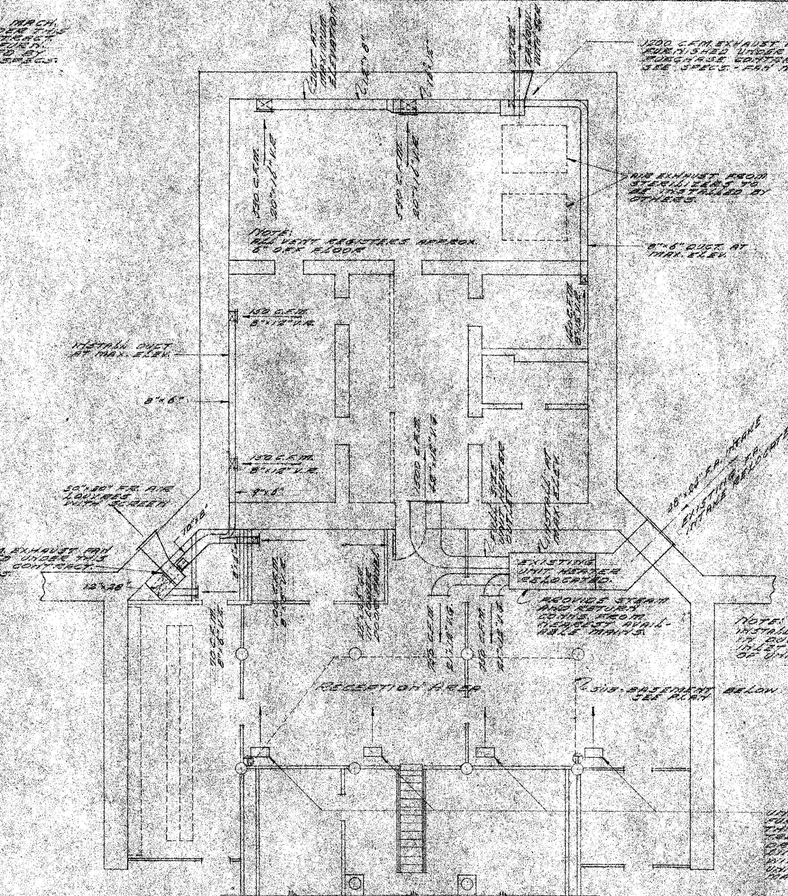

BASEMENT FLOOR PLAN
SCALE: 1/8"=1'-0"

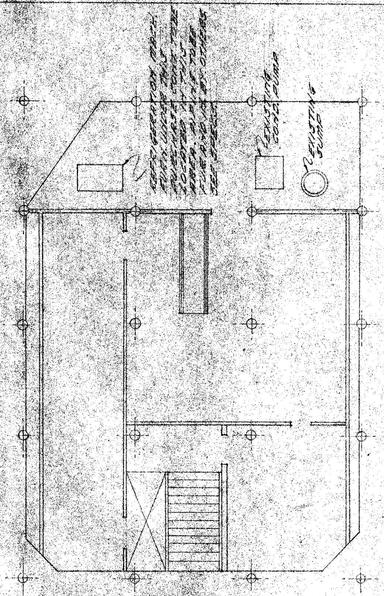

SUB-BASEMENT FLOOR PLAN
SCALE: 1/8"=1'-0"

APPROVED:
[illegible]
CHIEF ARCHITECT
DEPUTY MUNICIPAL ARCHITECT
MACon
MUNICIPAL ARCHITECT

APPROVED FOR DEPARTMENT OF CORRECTIONS:
[illegible]
CHIEF ENG. D.C.

WORK RECORD	
DRAWN BY	
TRACED BY	
CHECKED BY	
DATE APPR.	
SHEET #	1 OF 1

ALTERATIONS TO EXISTING BUILDING
VENTILATION AND AIR CONDITIONING
D.C. PENAL INSTITUTION
LORTON, VA.
OFFICE OF THE MUNICIPAL ARCHITECT
WASHINGTON, D.C.

FILE NO.
SHEET NO.
M 1