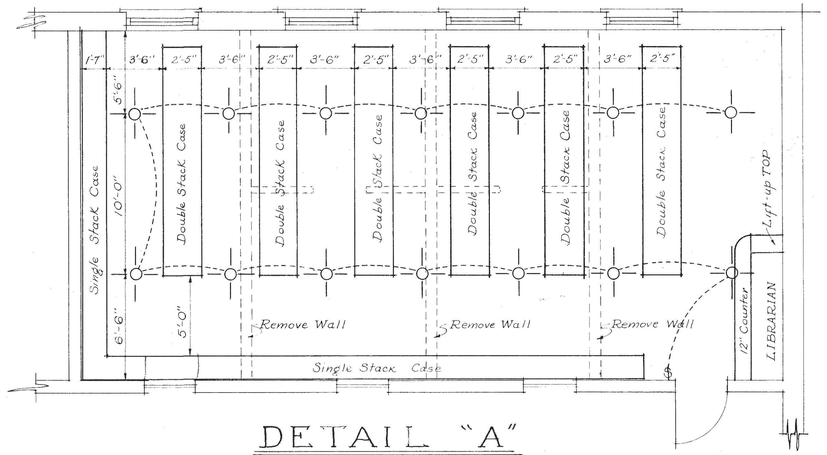

DETAIL "A"

SCALE $\frac{1}{4}$" = 1'-0"

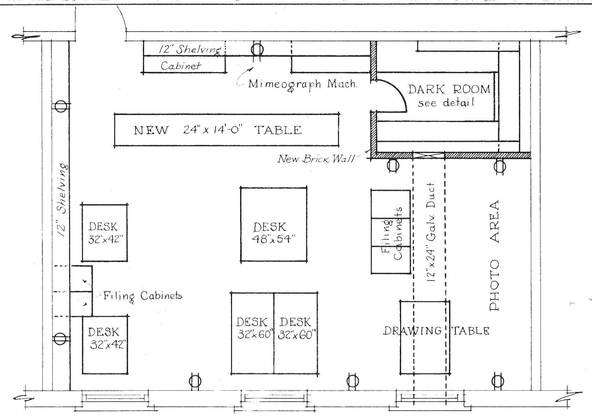

DETAIL "B"

SCALE $\frac{1}{4}$" = 1'-0"

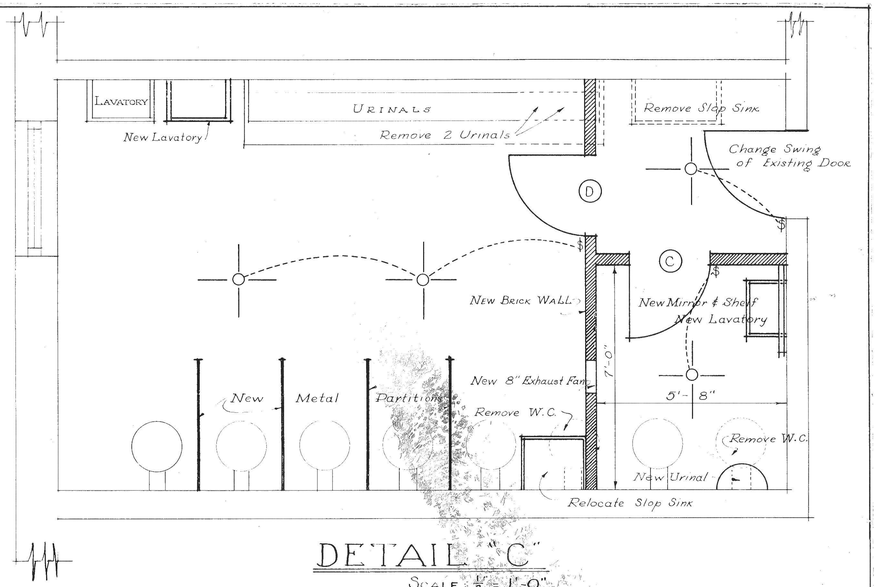

DETAIL "C"

SCALE $\frac{1}{2}$" = 1'-0"

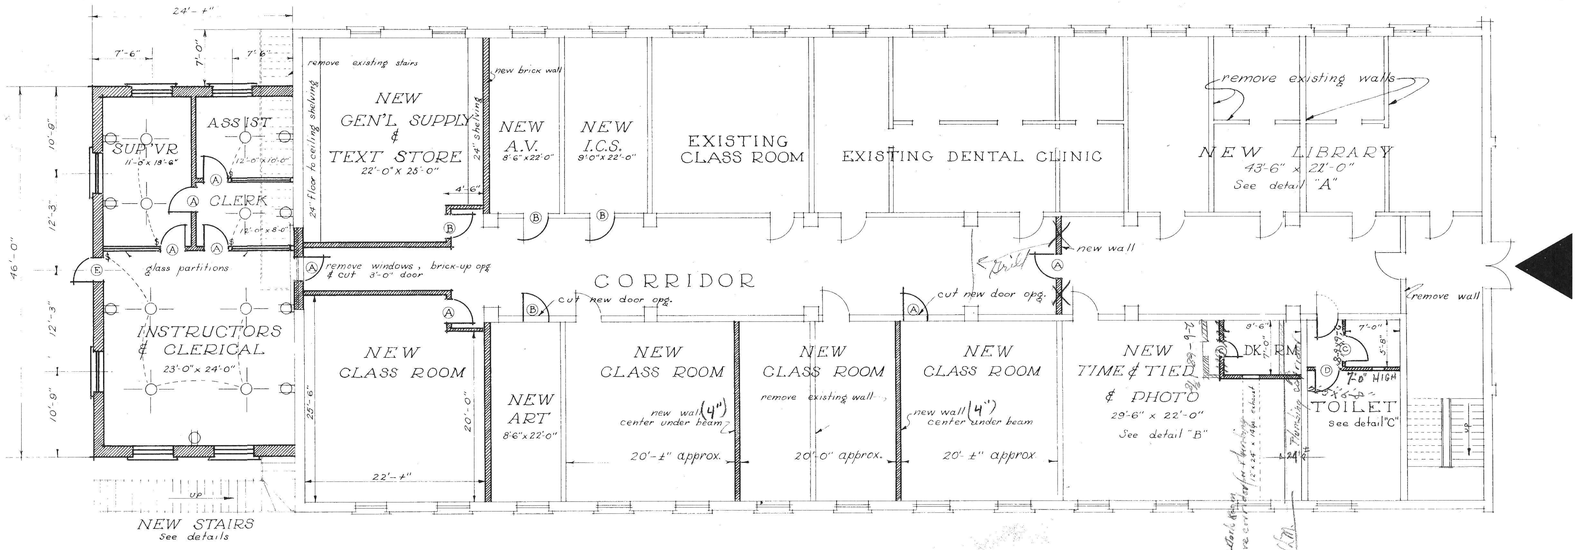

1ST FLOOR PLAN

SCALE $\frac{1}{8}$" = 1'-0"

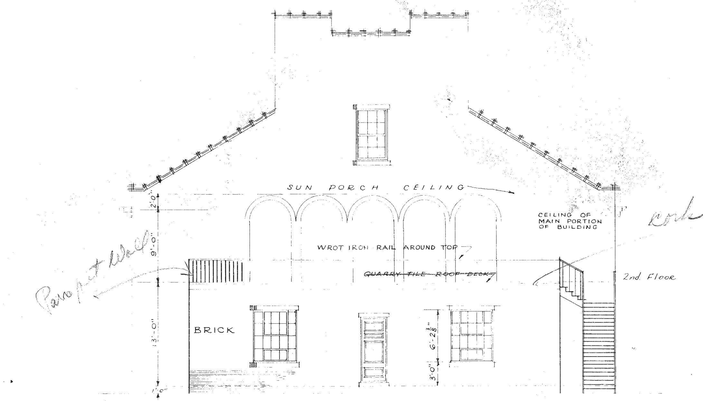

REAR ELEVATION

SCALE $\frac{1}{8}$" = 1'-0"

PROPOSED ALTERATIONS TO ACADEMIC EDUCATION BLDG. LORTON REFORMATORY, VA.

CEN-XX-050