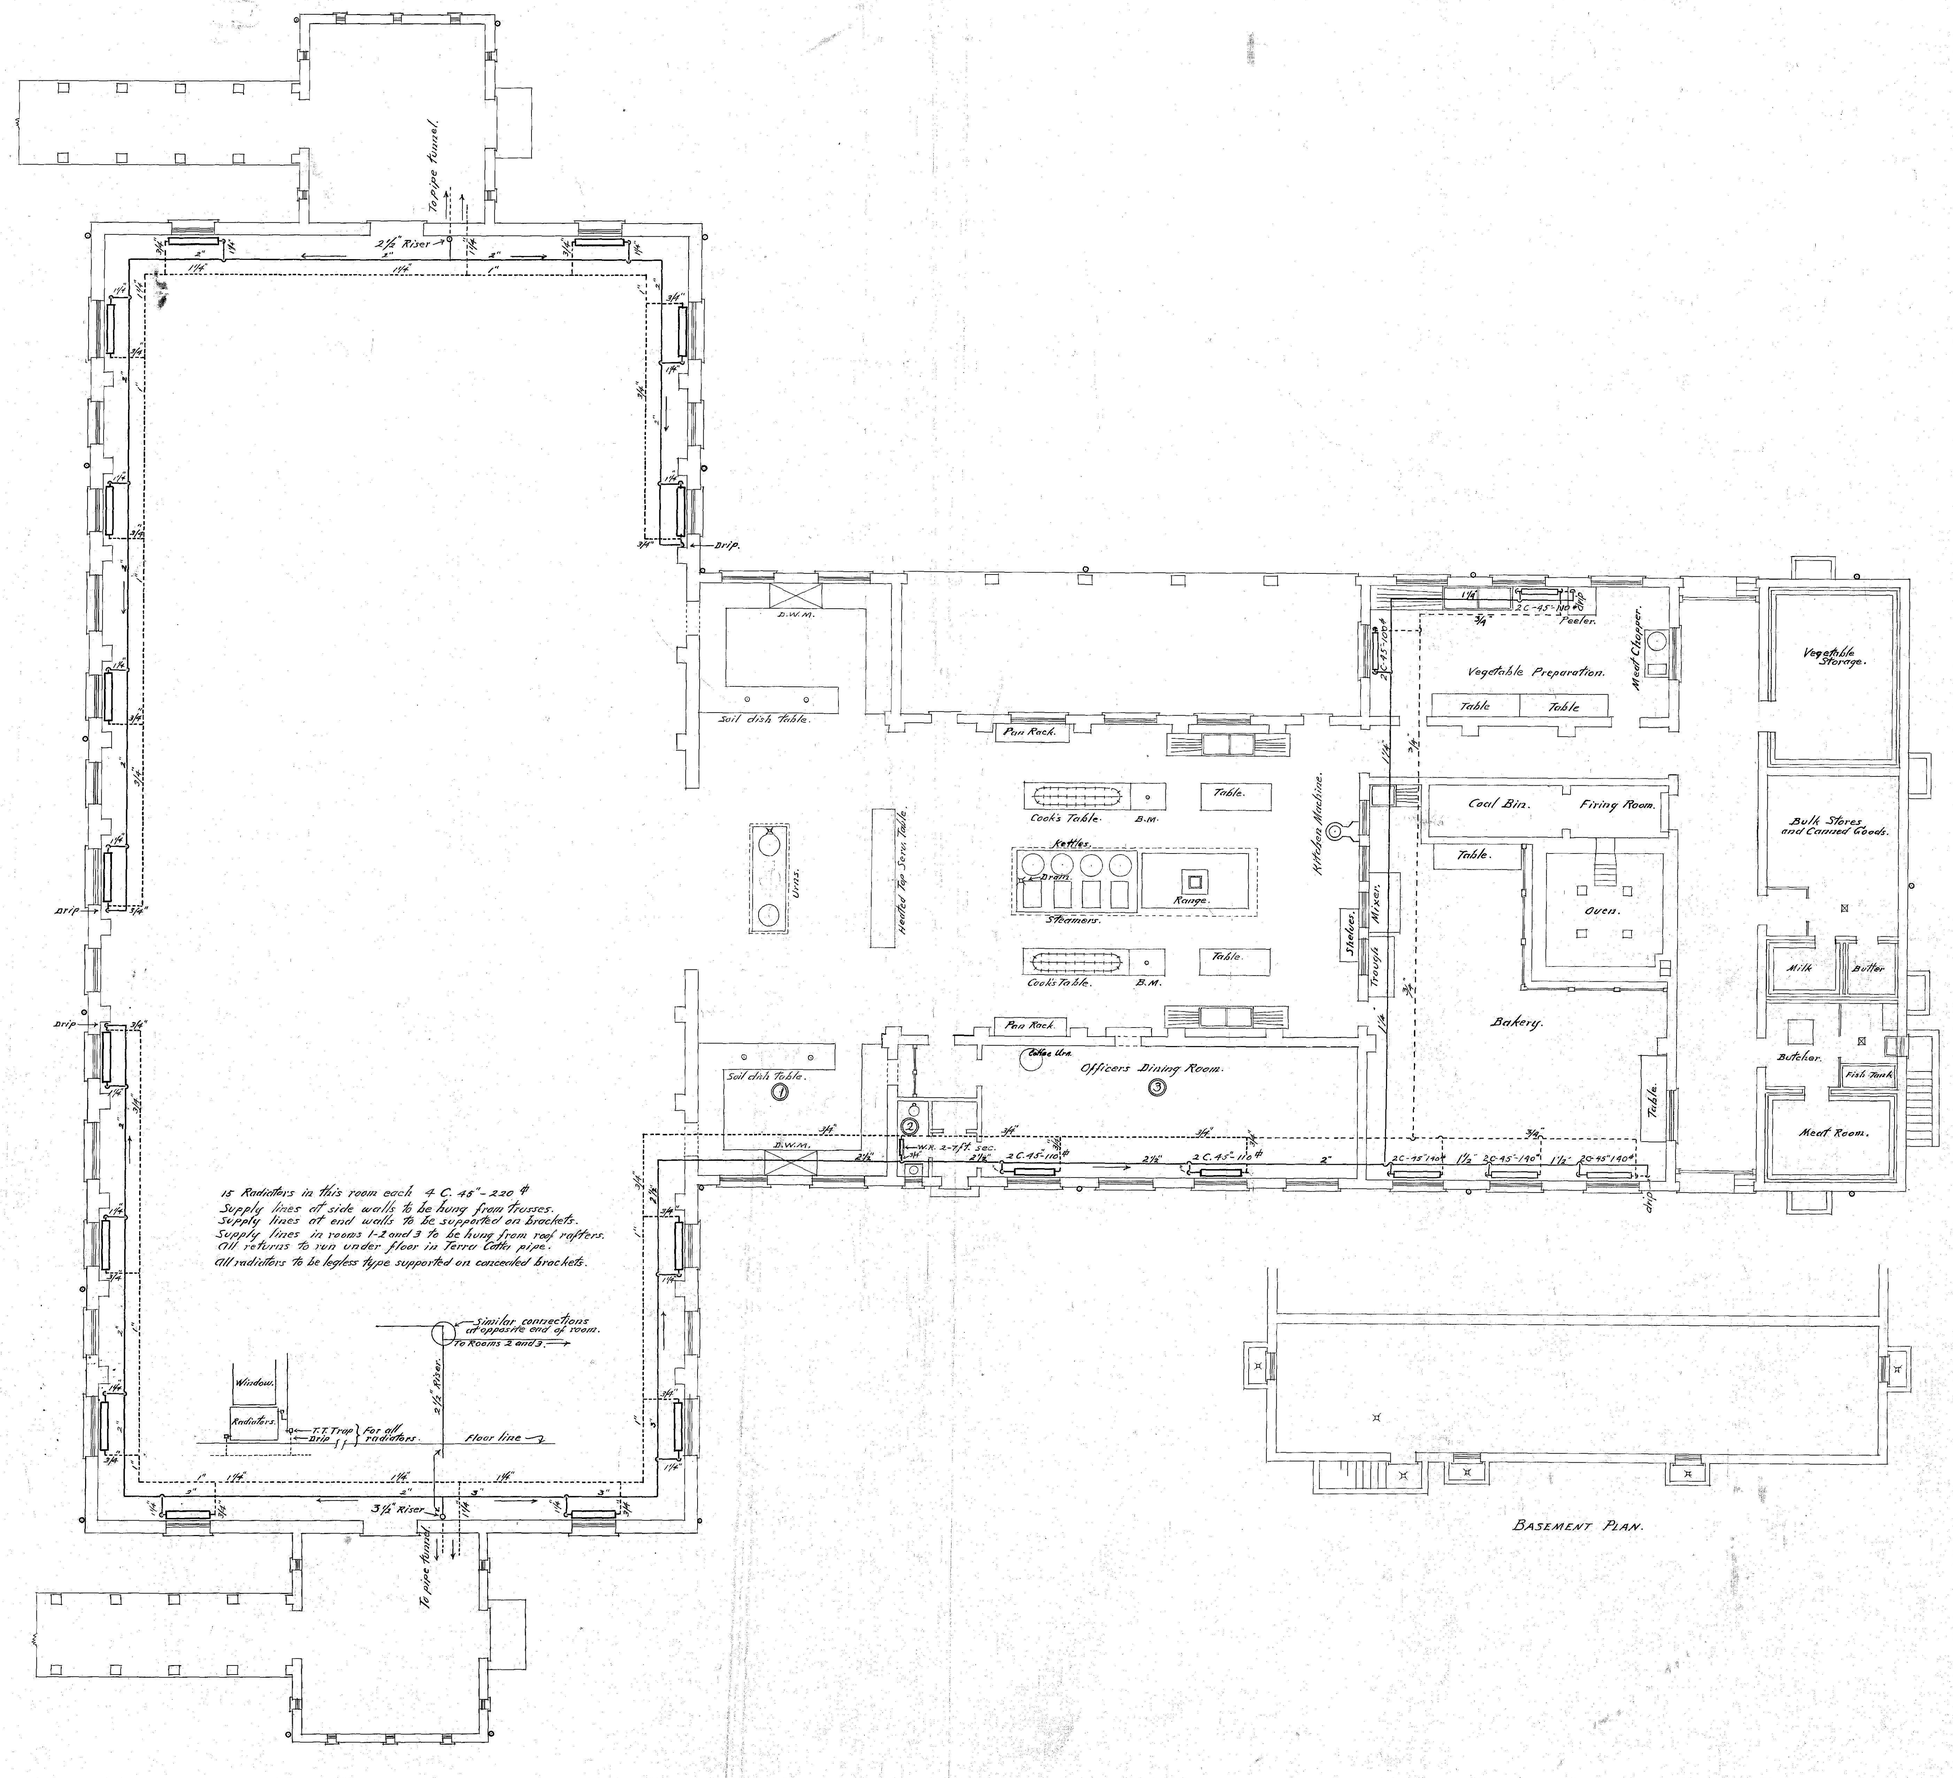

BASEMENT PLAN.

927

MESS HALL
for
D. C. REFORMATORY
LORTON VA.

A. L. HARRIS MUNICIPAL ARCHITECT WASHINGTON, D.C.

SHEET NO. 7

RETURN TRACING TO PLAN FILES