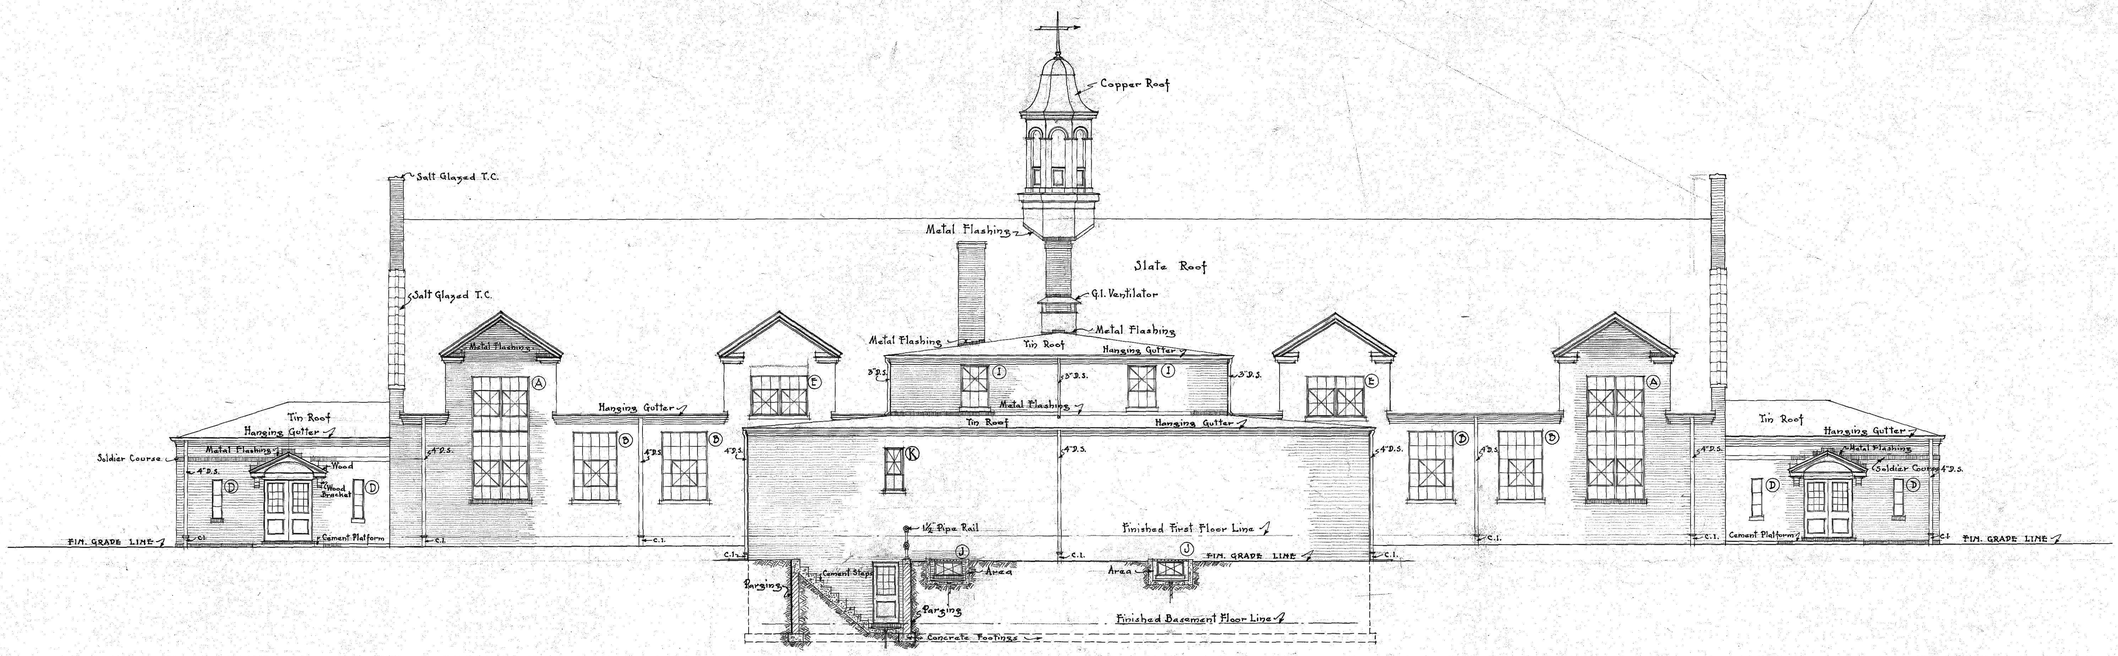

EAST (REAR) ELEVATION

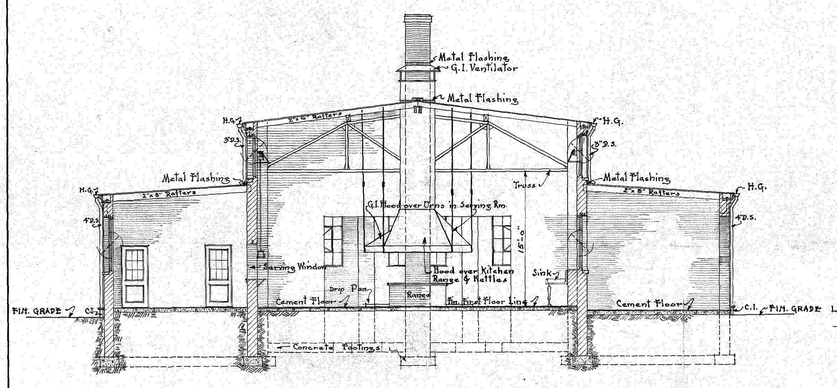

SECTION "B-B"

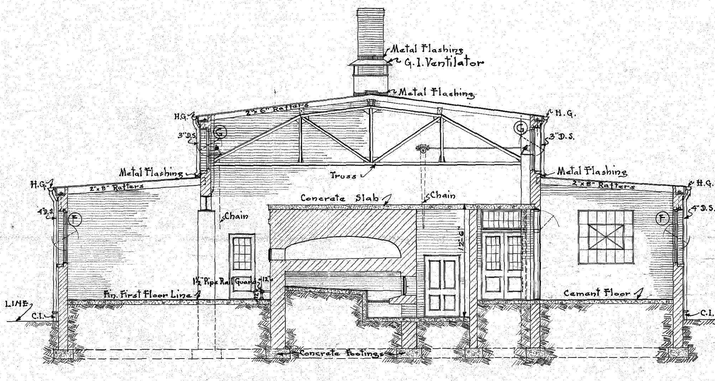

SECTION "C-C"

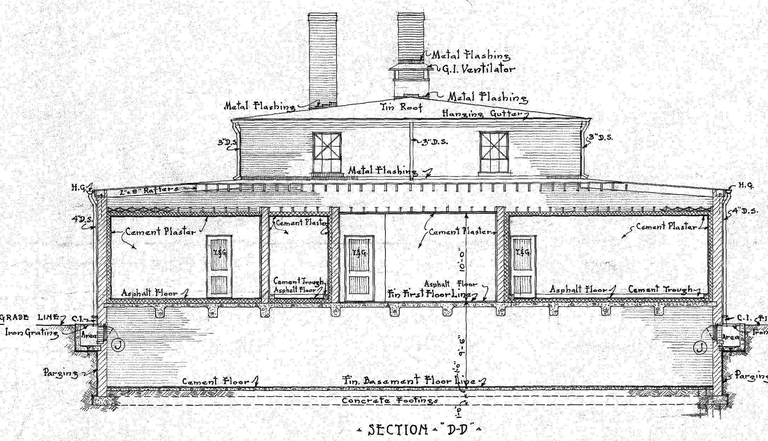

SECTION "D-D"

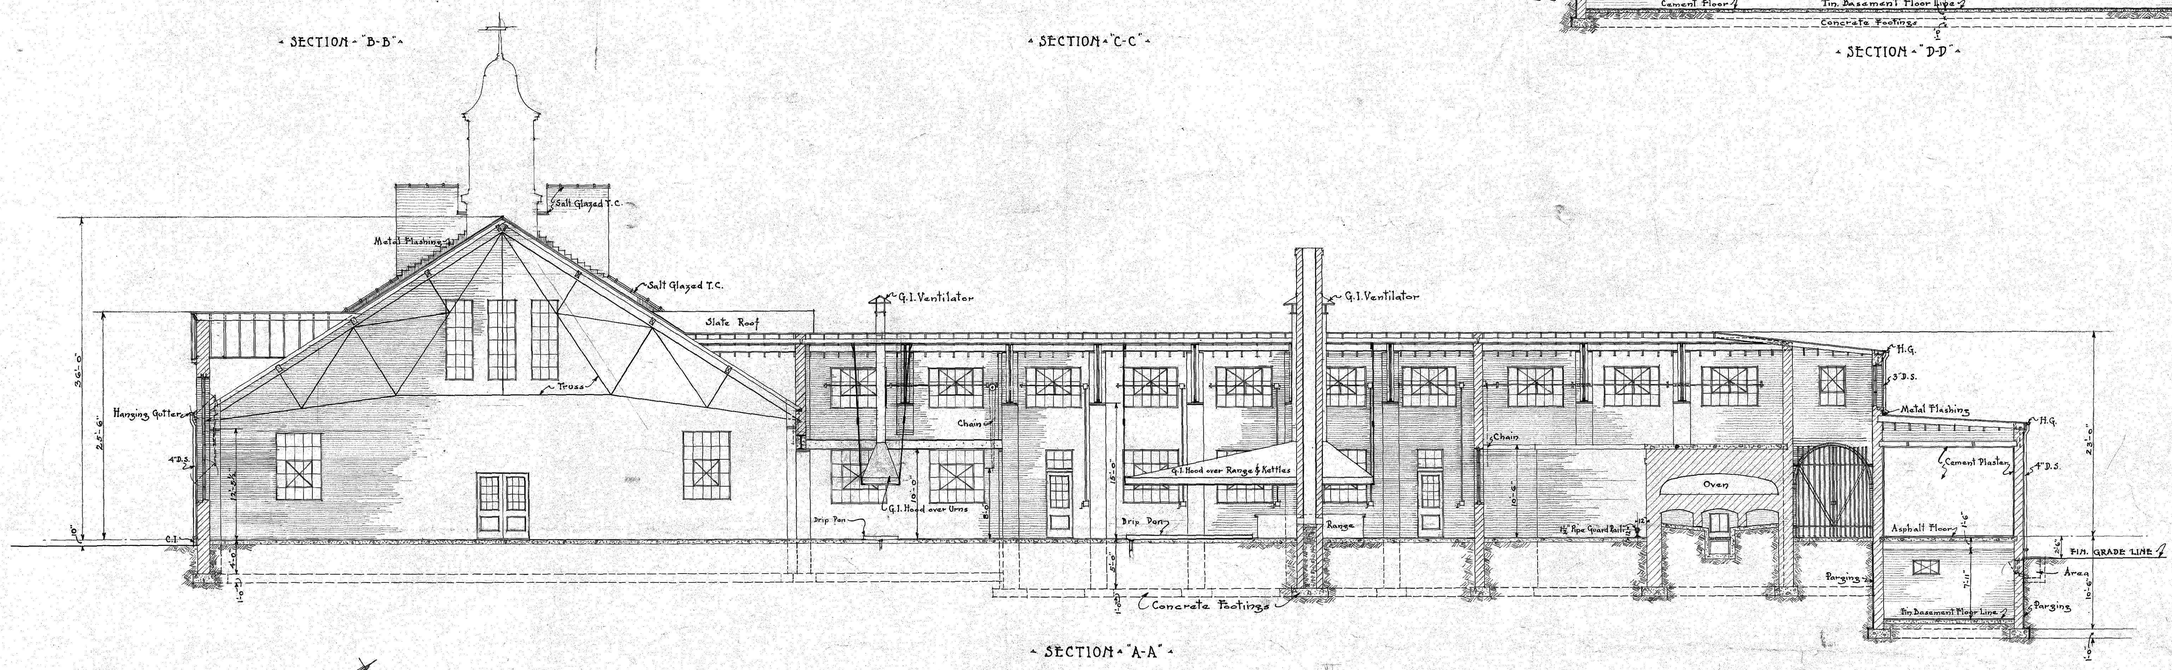

SECTION "A-A"

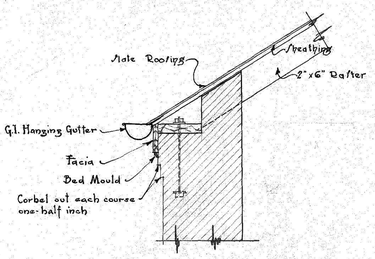

TYPICAL SECTION THRU CORNICE of MAIN DINING HALL
Scale ¾" = 1'-0"

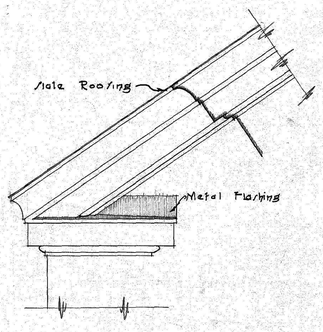

DETAIL OF CORNICE OVER DORMERS
Scale ¾ inch = 1 foot

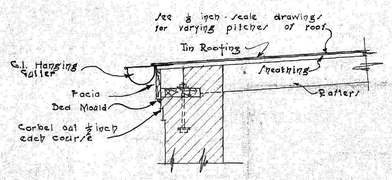

TYPICAL SECTION THRU CORNICE OF FOOD PREPARATION SECTION & VESTIBULE
Scale ¾ inch = 1 foot

92-7

MESS HALL
for
D.C. REFORMATORY
LORTON VA.

A.L. HARRIS MUNICIPAL ARCHITECT WASHINGTON, D.C.

SHEET No: 3

RETURN TRACINGS TO PLAN FILES