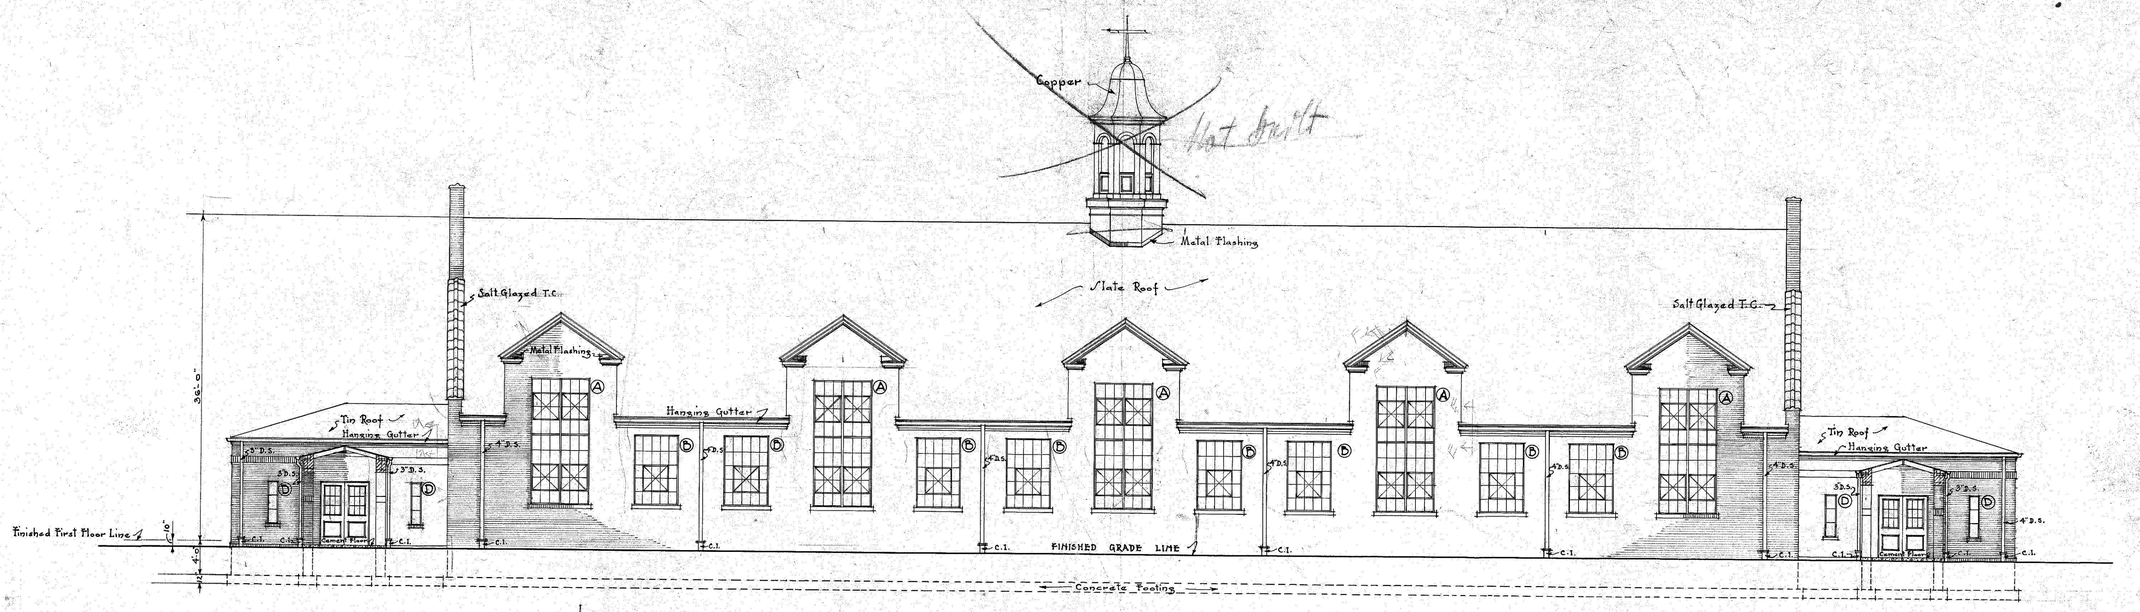

WEST -(FRONT)- ELEVATION

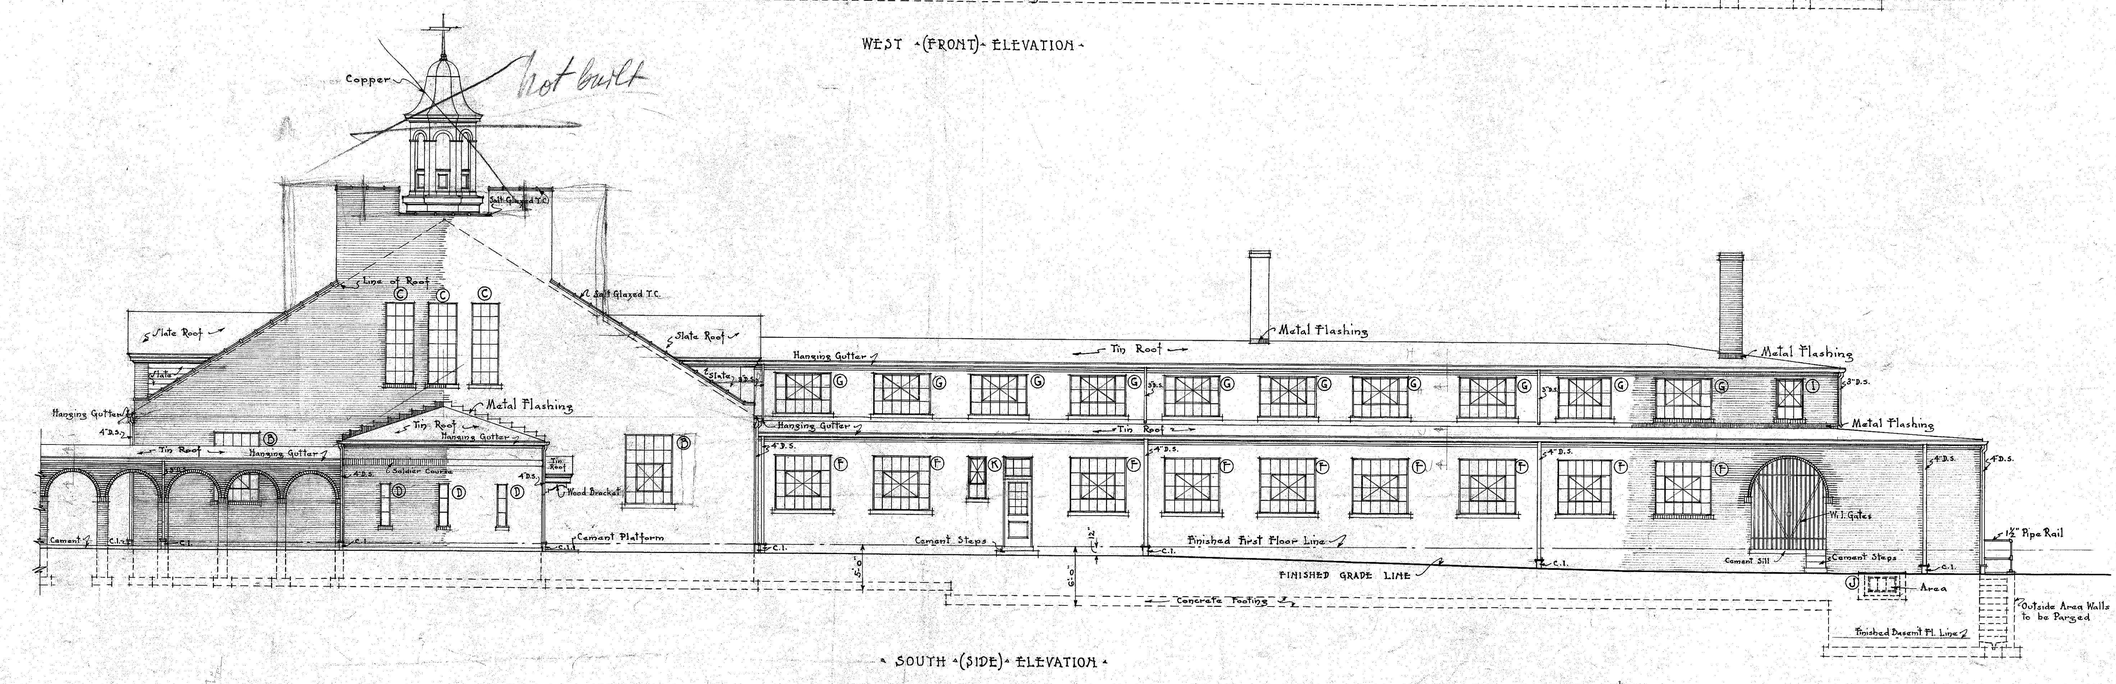

SOUTH -(SIDE)- ELEVATION

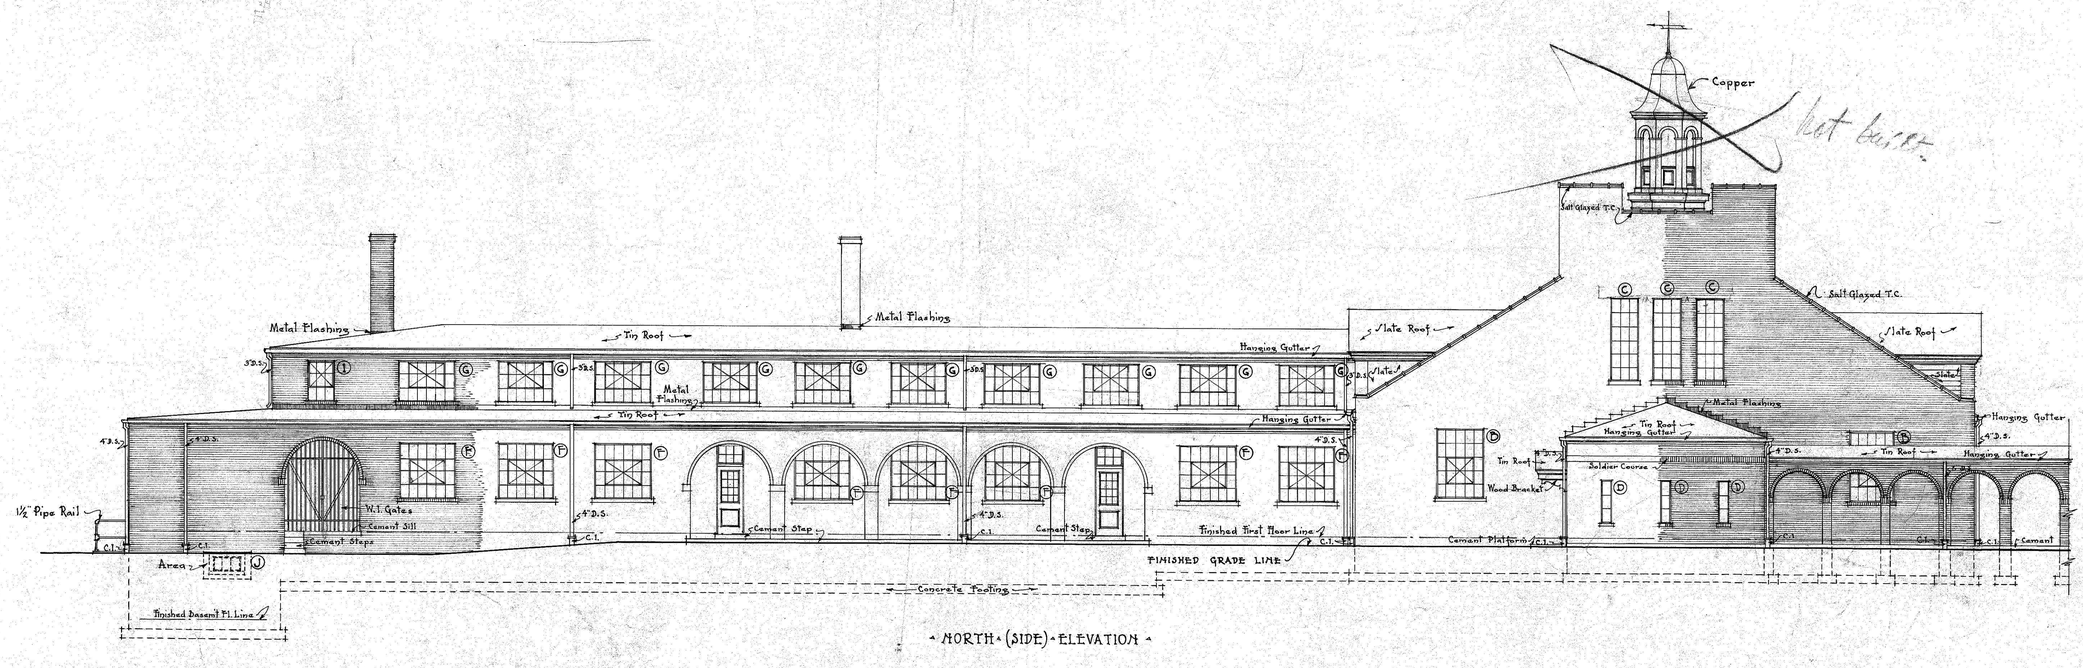

NORTH -(SIDE)- ELEVATION

92-7

MESS HALL
for
D.C. REFORMATORY
LORTON VA.

A. L. HARRIS - MUNICIPAL ARCHITECT - WASHINGTON, D.C.

SHEET NO: 2

RETURN TRACINGS TO PLAN FILES