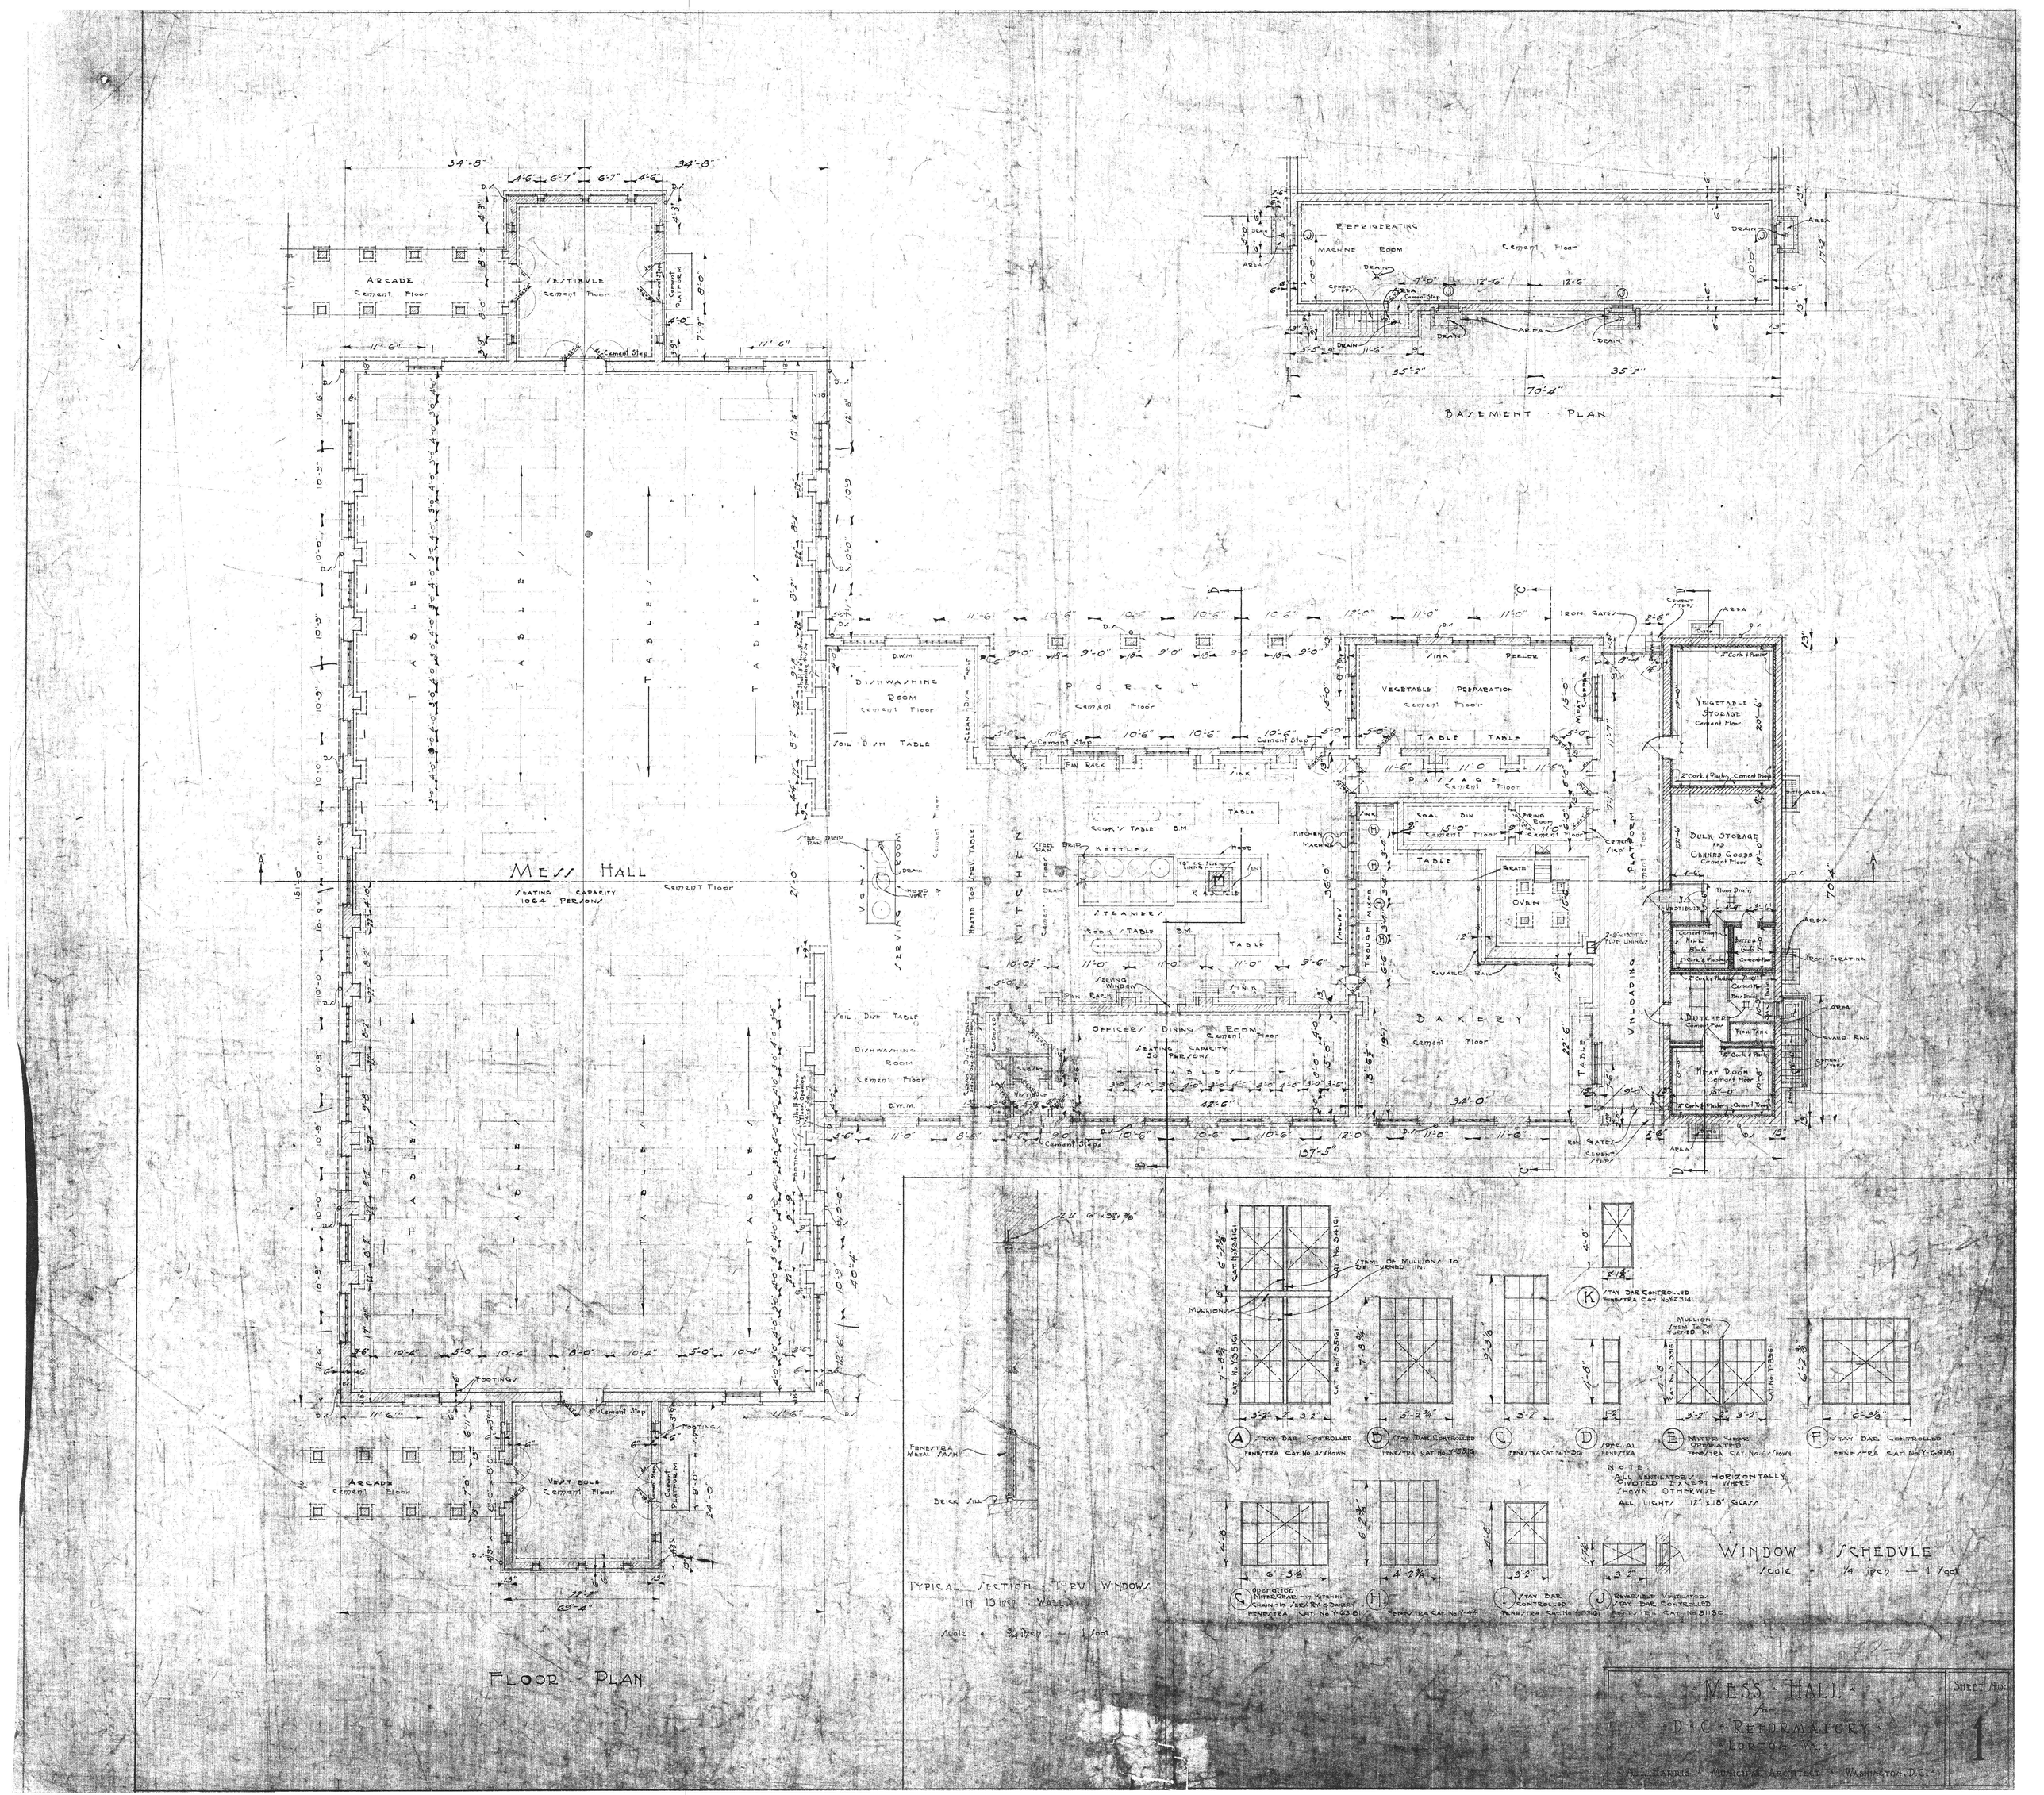

MESS HALL
SEATING CAPACITY 1064 PERSONS
Cement Floor
ARCADE
VESTIBULE
TABLES
DISHWASHING ROOM
SOIL DISH TABLE
PORCH
KITCHEN
COOK'S TABLE
KETTLES
STEAMERS
OFFICERS DINING ROOM
SEATING CAPACITY 50 PERSONS
VEGETABLE PREPARATION
PASSAGE
COAL BIN
OVEN
BAKERY
VEGETABLE STORAGE
BULK STORAGE AND CANNED GOODS
DUTCHER
MEAT ROOM
UNLOADING PLATFORM
REFRIGERATING MACHINE ROOM
BASEMENT PLAN
FLOOR PLAN
TYPICAL SECTION THRU WINDOWS IN 13 INCH WALLS
WINDOW SCHEDULE
Scale 1/4 inch = 1 foot
MESS HALL for D.C. REFORMATORY LORTON, VA.
SHEET NO. 1