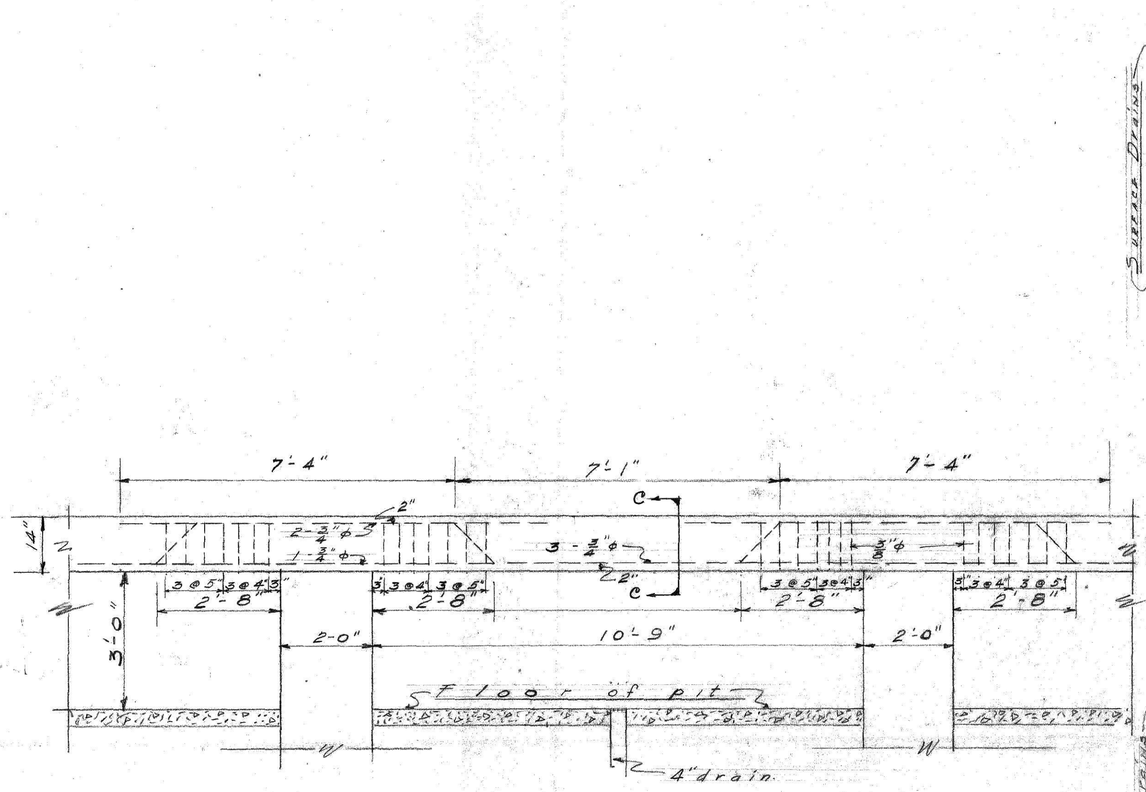


TYPICAL BEAM

Scale 1/2" = 1 Ft.

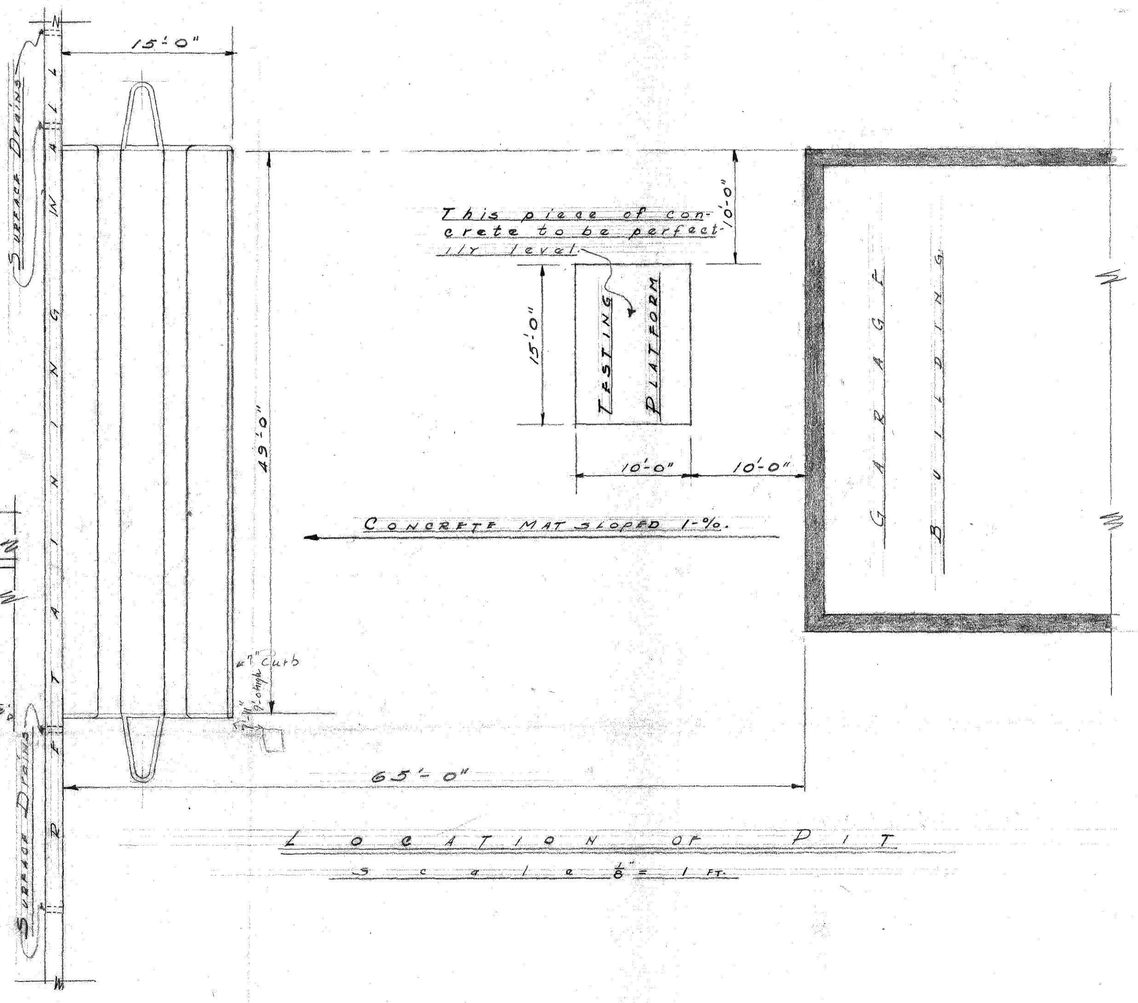


LOCATION OF PIT

Scale 1/8" = 1 Ft.

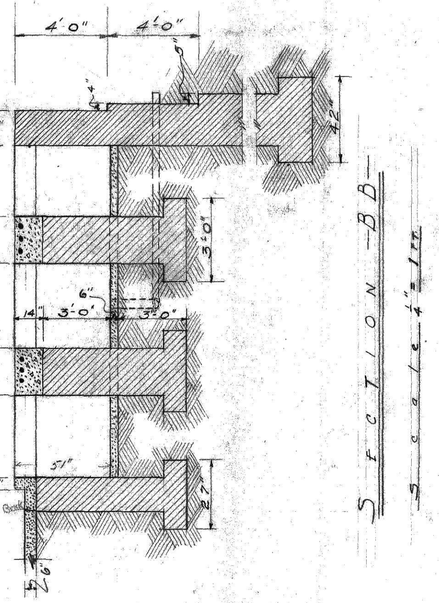


SECTION — CC

Scale 1/2" 1 Ft.

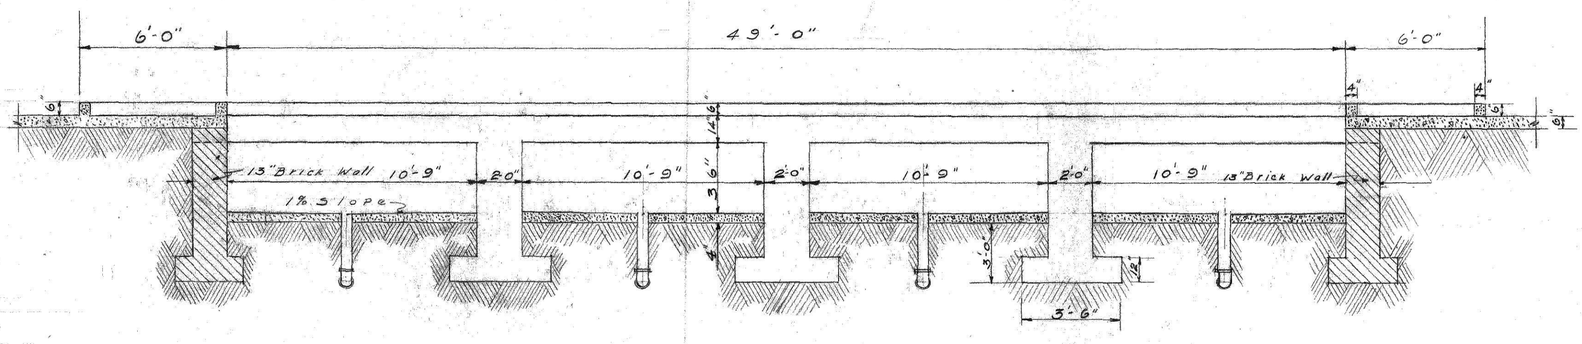


SECTION — AA

Scale 1/4" = 1 Ft.




SECTION — BB

Scale 1/4" = 1 Ft.

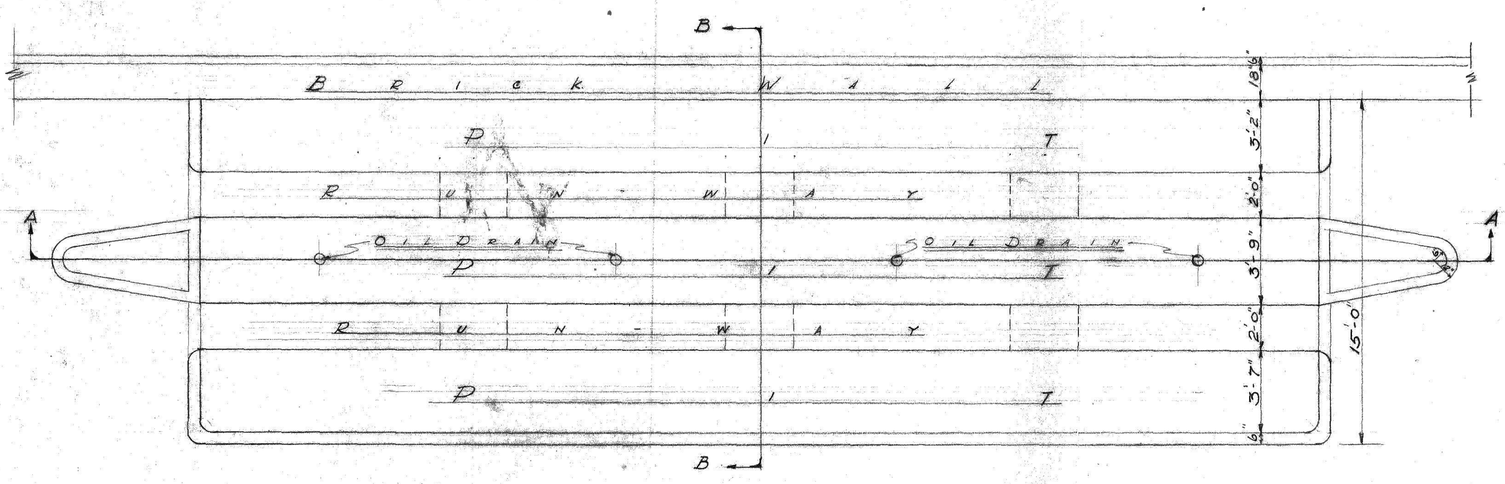


PLAN

Scale 1/4" = 1 Ft.

# GARAGE PIT

For

D. C. REFORMATORY

H. R. HAIR CONST. ENG. 2-24-32 DRAWN BY SLACK

2-a