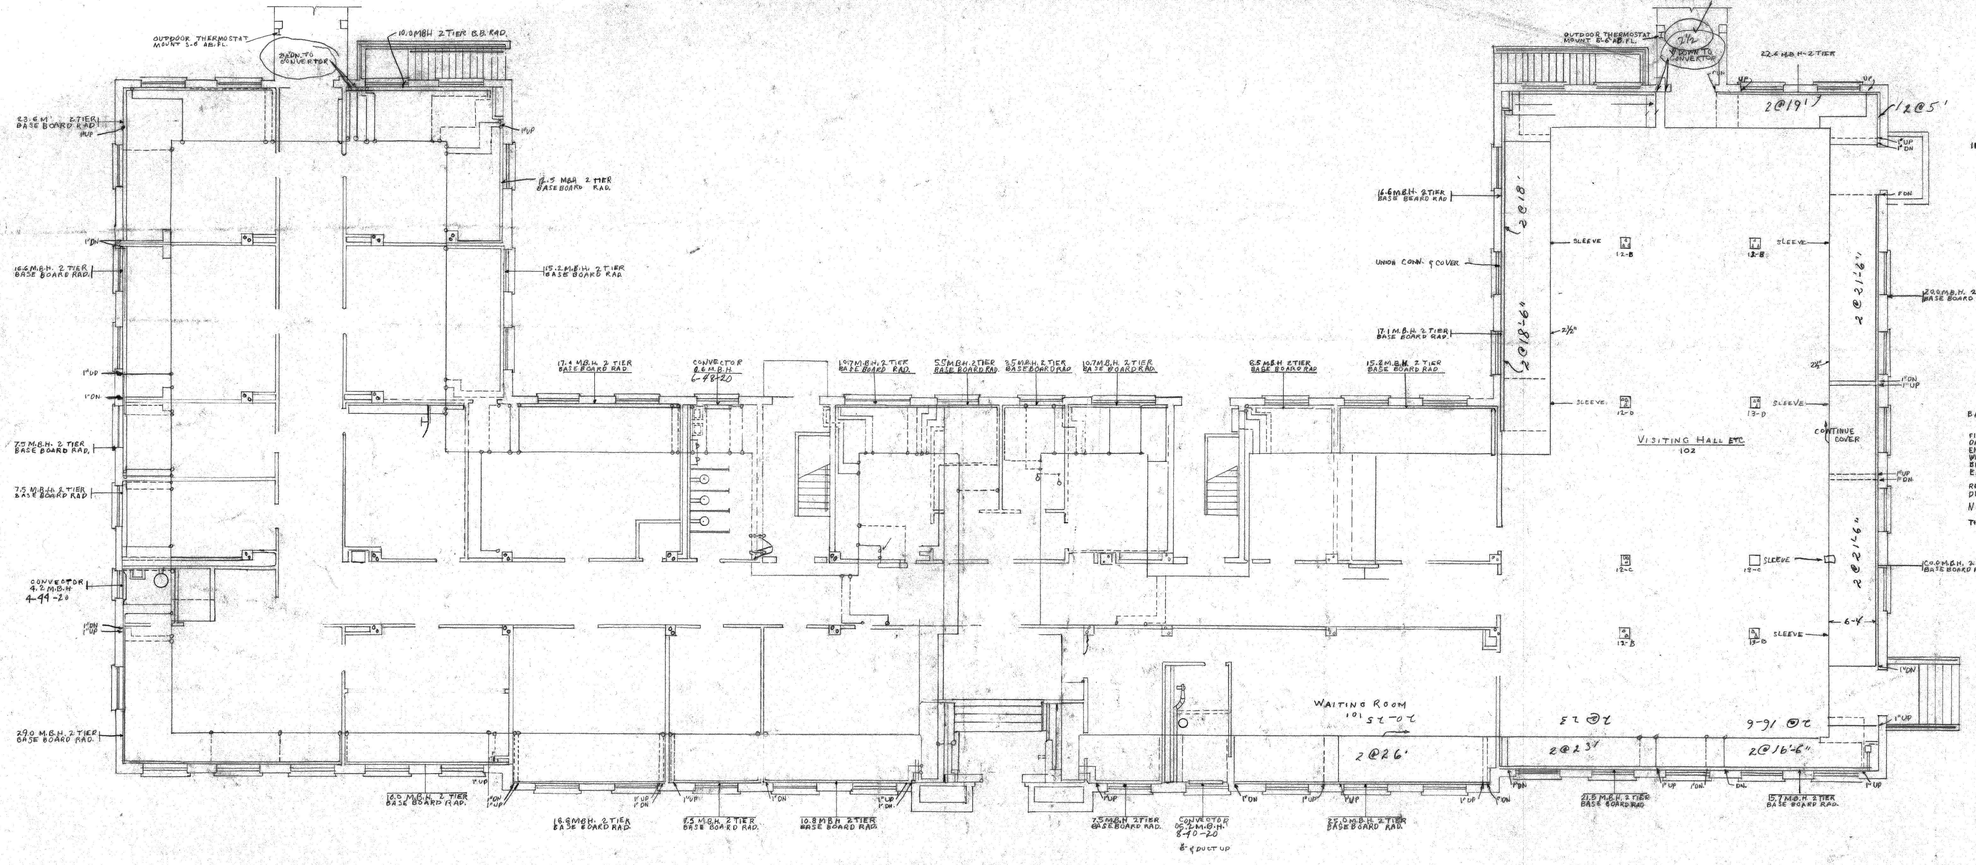

FIRST FLOOR PLAN

SCALE 1/8" = 1'-0"

N

FIRST FLOOR PLAN

WORK RECORD	
DRAWN BY:	
TRACED BY:	
CHECKED BY:	
DATE	
SHEET 21 OF 24	

NEW CONTROL CENTER

D C REFORMATORY

LORTON, VIRGINIA

OFFICE OF THE MUNICIPAL ARCHITECT

FILE NO

SHEET NO H/1

BLDG. R-67 (ADMINISTRATION BLDG.) DRAWER 11