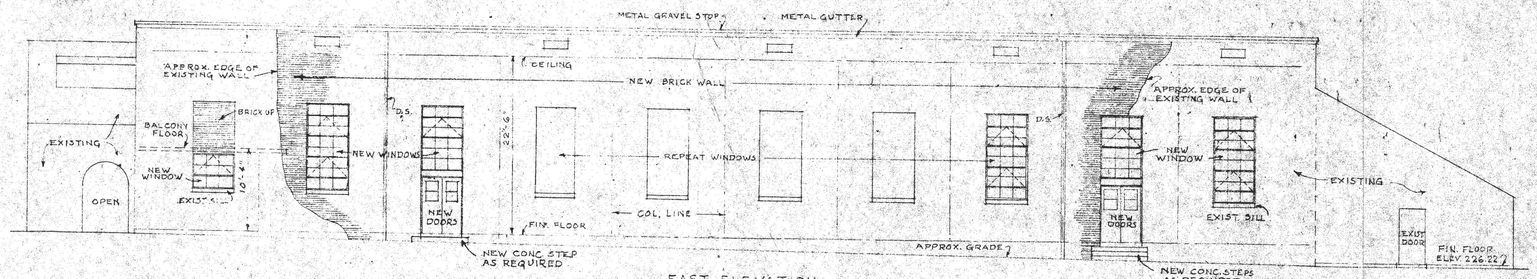

EAST ELEVATION
SCALE 1/8" 1'-0"

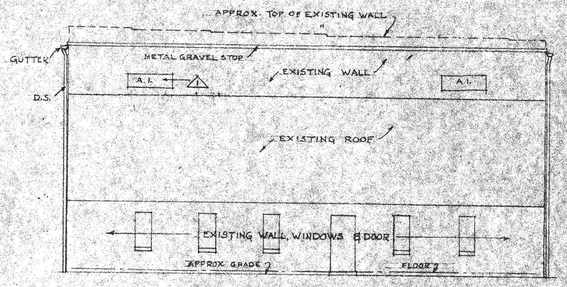

NORTH (REAR) ELEVATION
SCALE 1/8" = 1'-0"

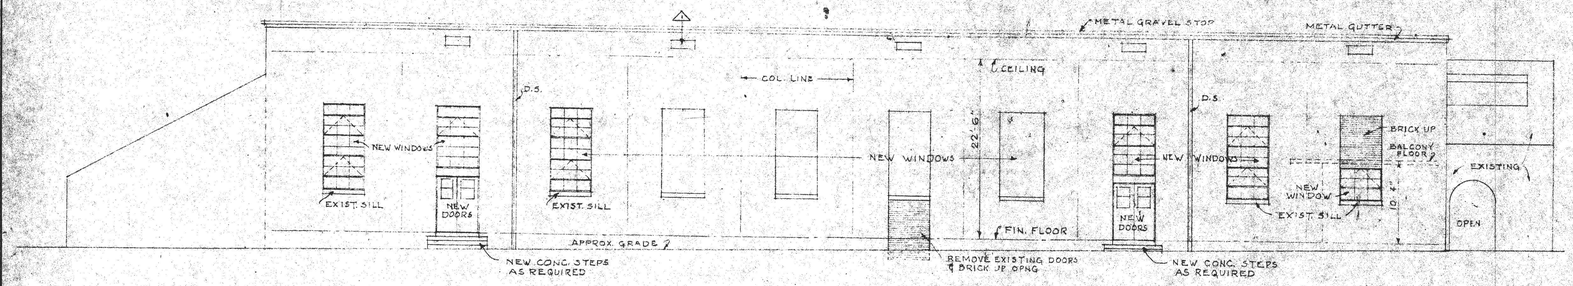

WEST ELEVATION
SCALE 1/8" = 1'-0"

NOTE:
EXISTING BRICK WALLS TO BE BUILT UPON OR CUT DOWN AS MAY BE REQUIRED TO MEET UNDER SIDE OF NEW ROOF.

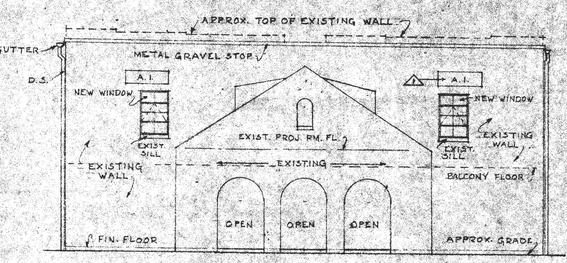

SOUTH (FRONT) ELEVATION
SCALE 1/8" = 1'-0"

Designed J. F. M. Drawn J.F.M. Checked Branch Chief C. W. M. Date 4-2-58 Revisions 1 4-23-58 C. E. Grand CHIEF OF ENGINEERING DIVISION	RECONSTRUCTION OF AUDITORIUM D.C. REFORMATORY LORTON, VIRGINIA GOVERNMENT OF THE DISTRICT OF COLUMBIA	Drawing No. A 2 Sheet 2 of 5 Sheets Project No. D 11A-C-58