Architectural Review Board, Policy Advisory Committee, South County Federation

June 9-12, 2008

Alexander Company

Alexander Company Profile

- Real Estate Development
- Architecture and Design
- Planning
- Property Management
- Sales and Leasing

Alexander Company

Approach to Services

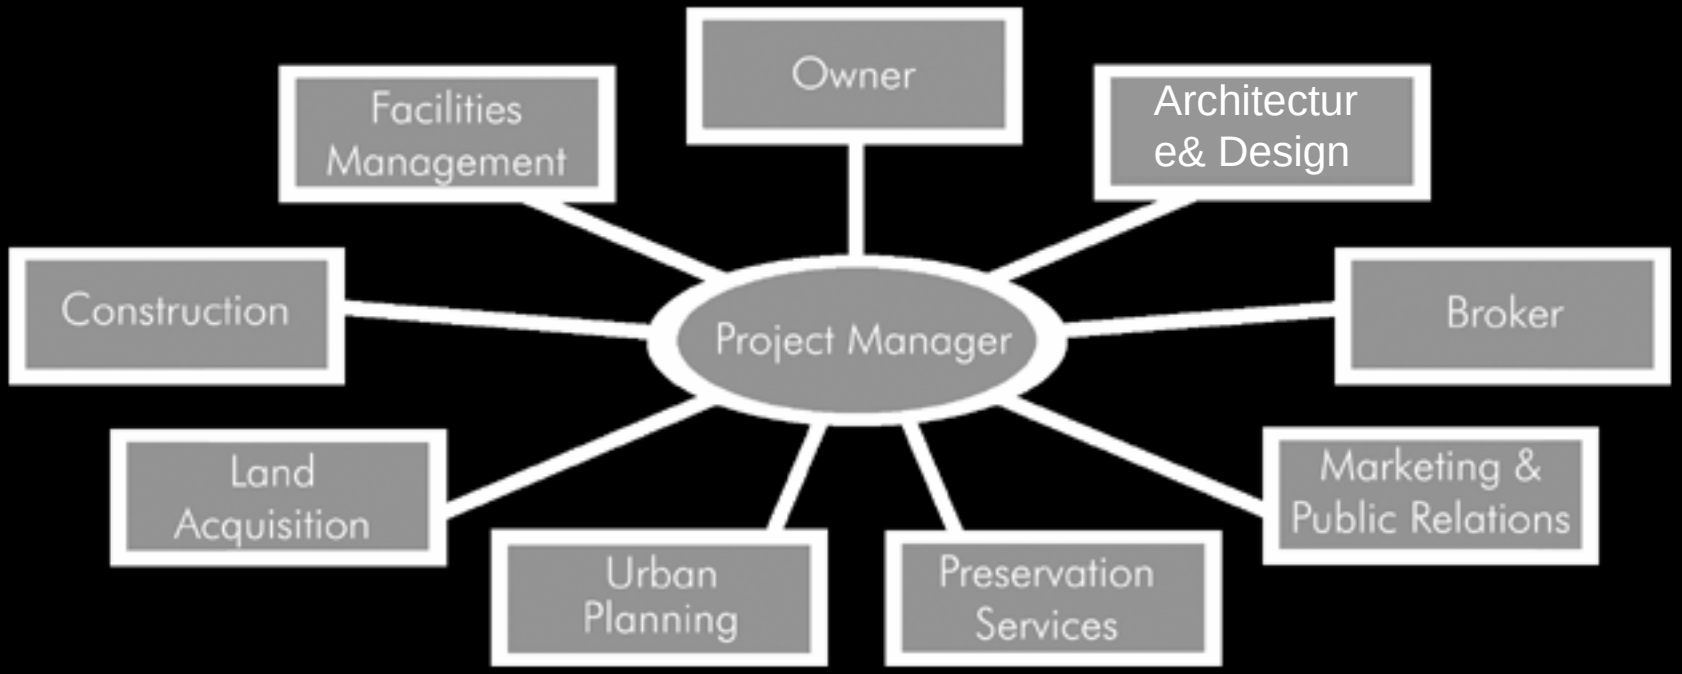

Alexander Company

Fox River Mills
Appleton, Wisconsin

Alexander Company

Alexander
Company

Alexander Company

Alexander
Company

Alexander
Company

Alexander
Company

Alexander Company

Alexander Company

Alexander
Company

Alexander
Company

Alexander Company

Alexander
Company

Alexander
Company

Alexander
Company

Alexander
Company

Central Station
Memphis, TN

Alexander Company

Alexander
Company

Alexander Company

Alexander
Company

Alexander
Company

Alexander
Company

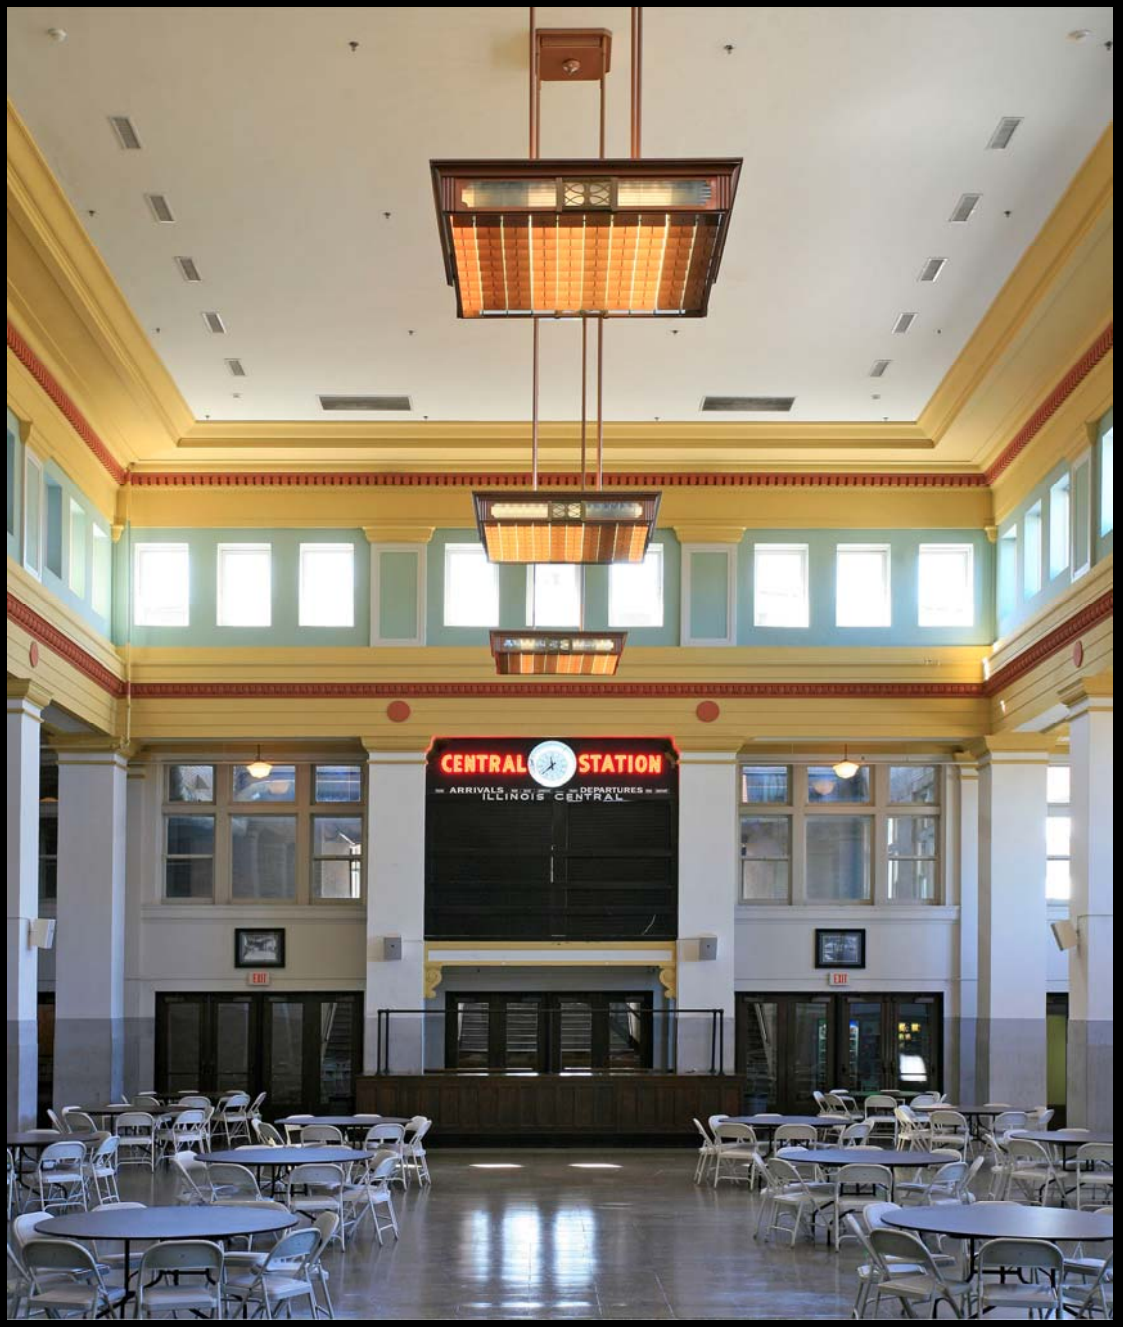

Alexander Company

Alexander
Company

Alexander Company

Alexander Company

Alexander Company

Alexander Company

National Park Seminary

Silver Spring, Maryland

Alexander Company

Alexander
Company

Alexander Company

Alexander
Company

Alexander
Company

Alexander Company

Alexander
Company

Alexander
Company

Alexander
Company

Alexander
Company

Alexander
Company

Alexander
Company

Alexander Company

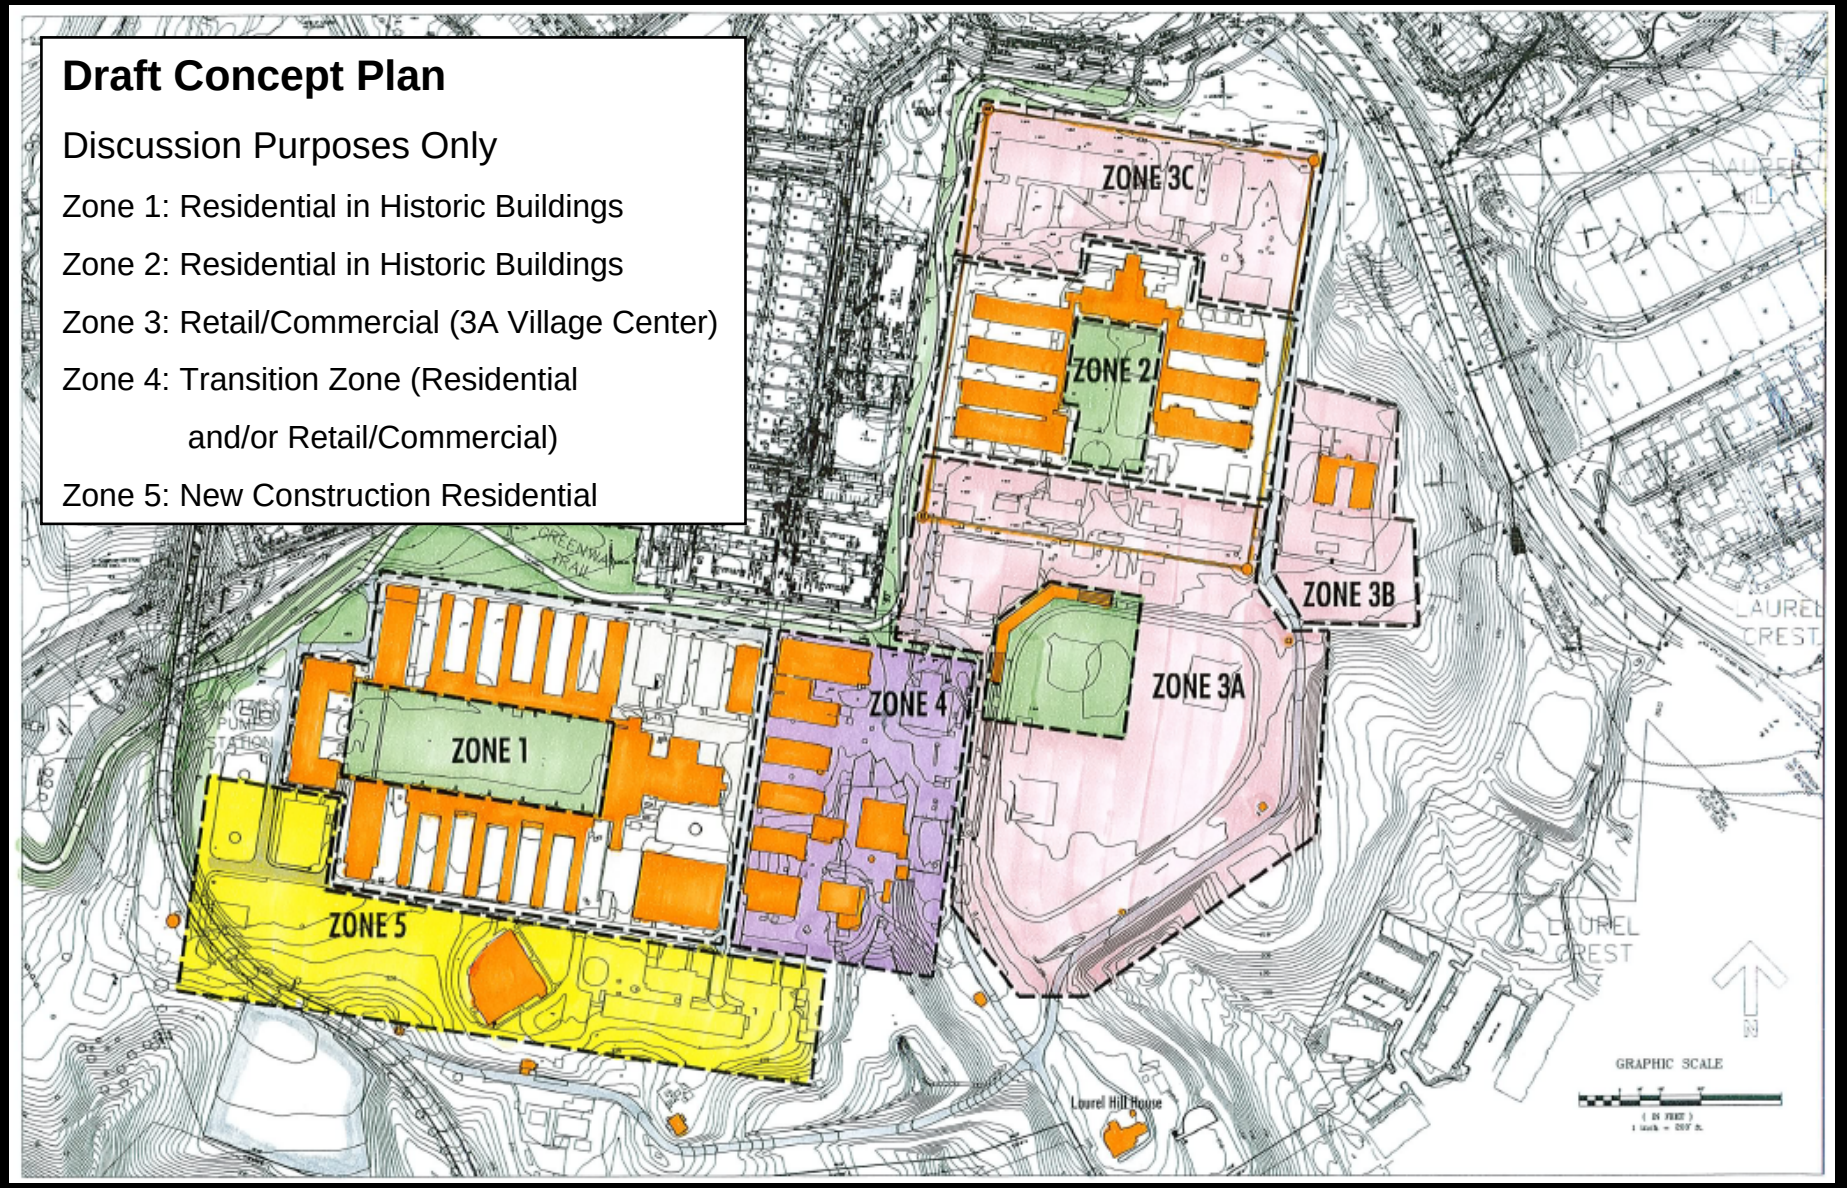
Draft Concept Plan
Discussion Purposes Only
Zone 1: Residential in Historic Buildings
Zone 2: Residential in Historic Buildings
Zone 3: Retail/Commercial (3A Village Center)
Zone 4: Transition Zone (Residential and/or Retail/Commercial)
Zone 5: New Construction Residential
ZONE 3C
ZONE 2
ZONE 3B
ZONE 3A
ZONE 4
ZONE 1
ZONE 5
Laurel Hill House
GRAPHIC SCALE

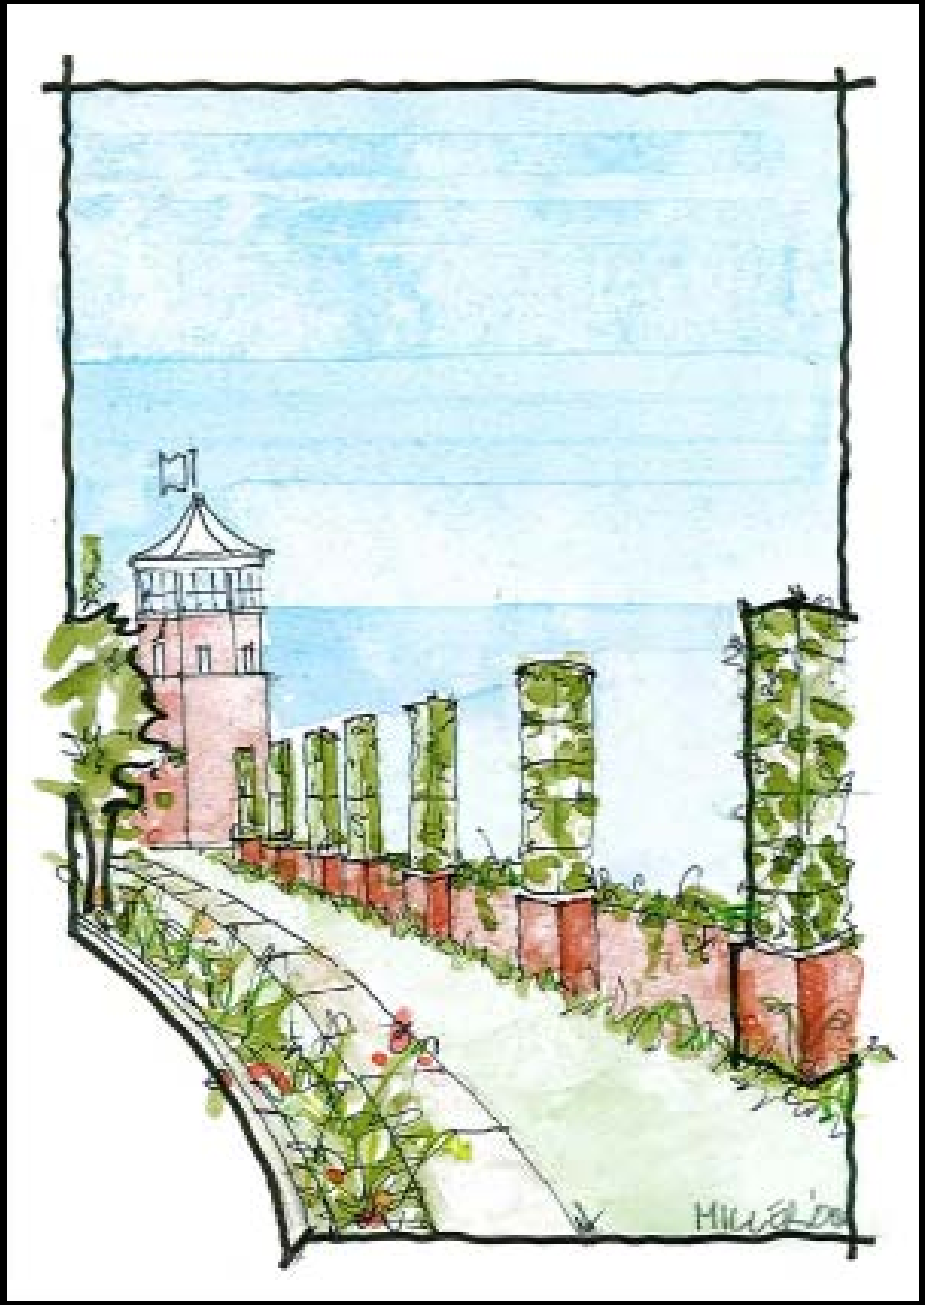

Alexander
Company

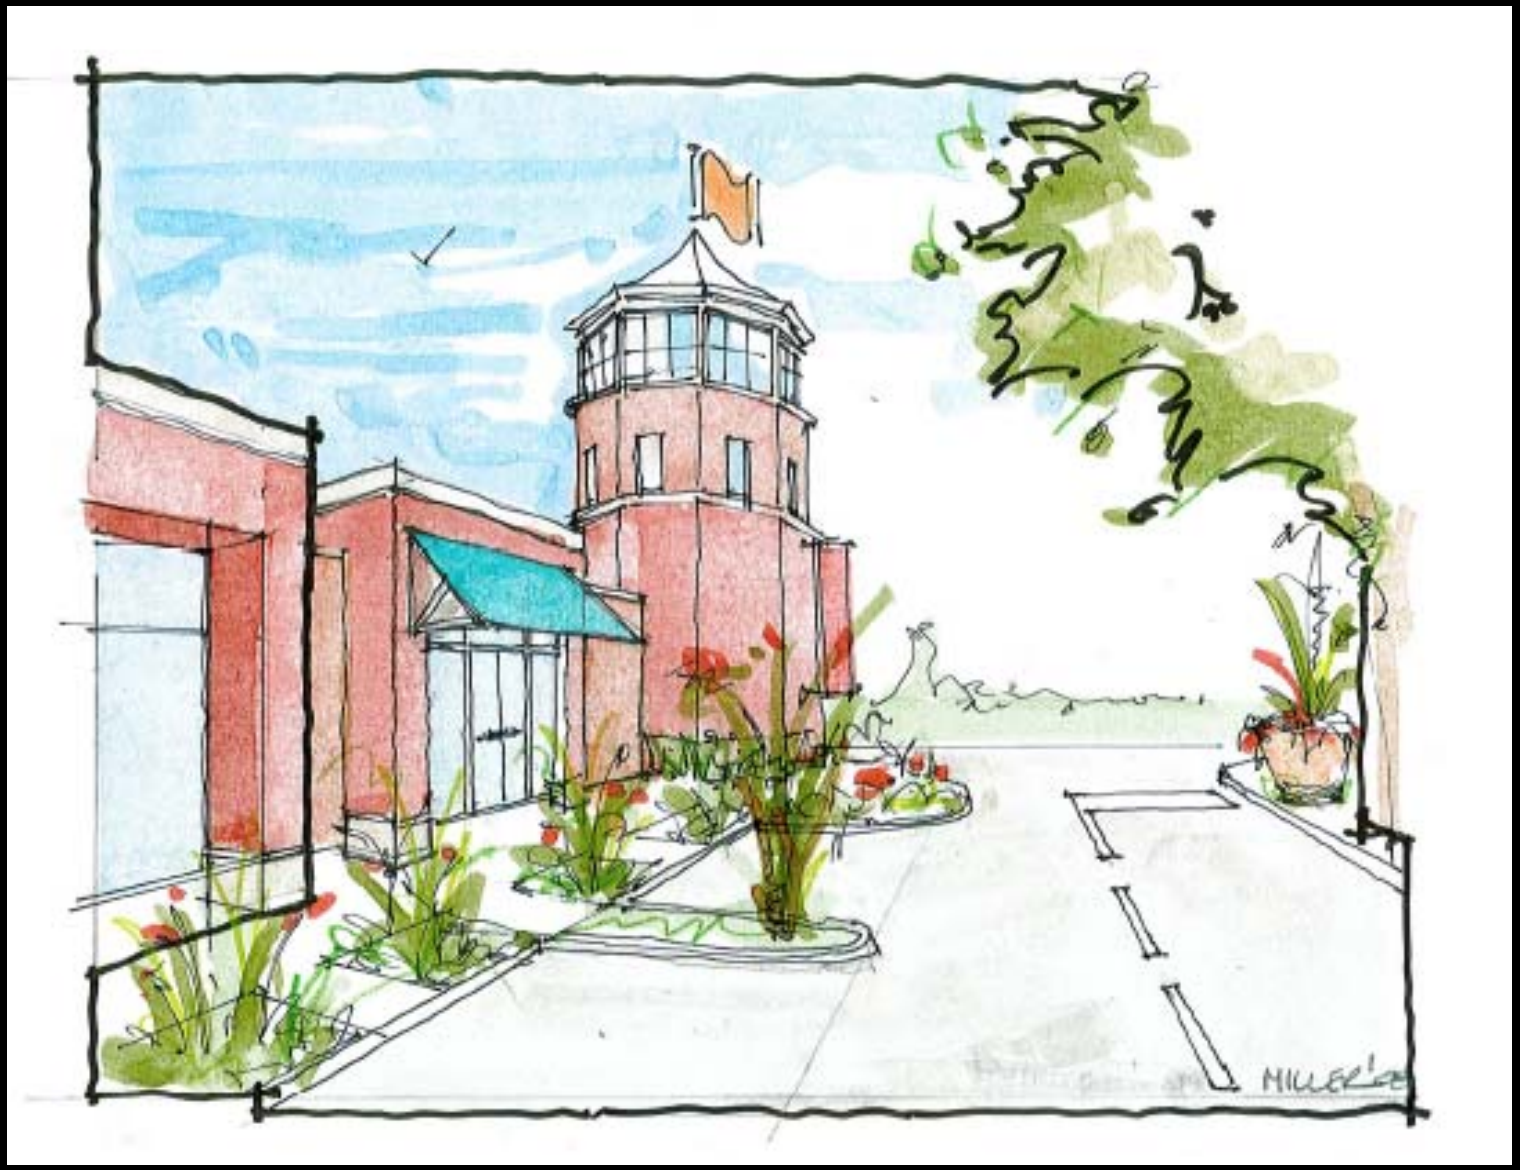

Alexander Company