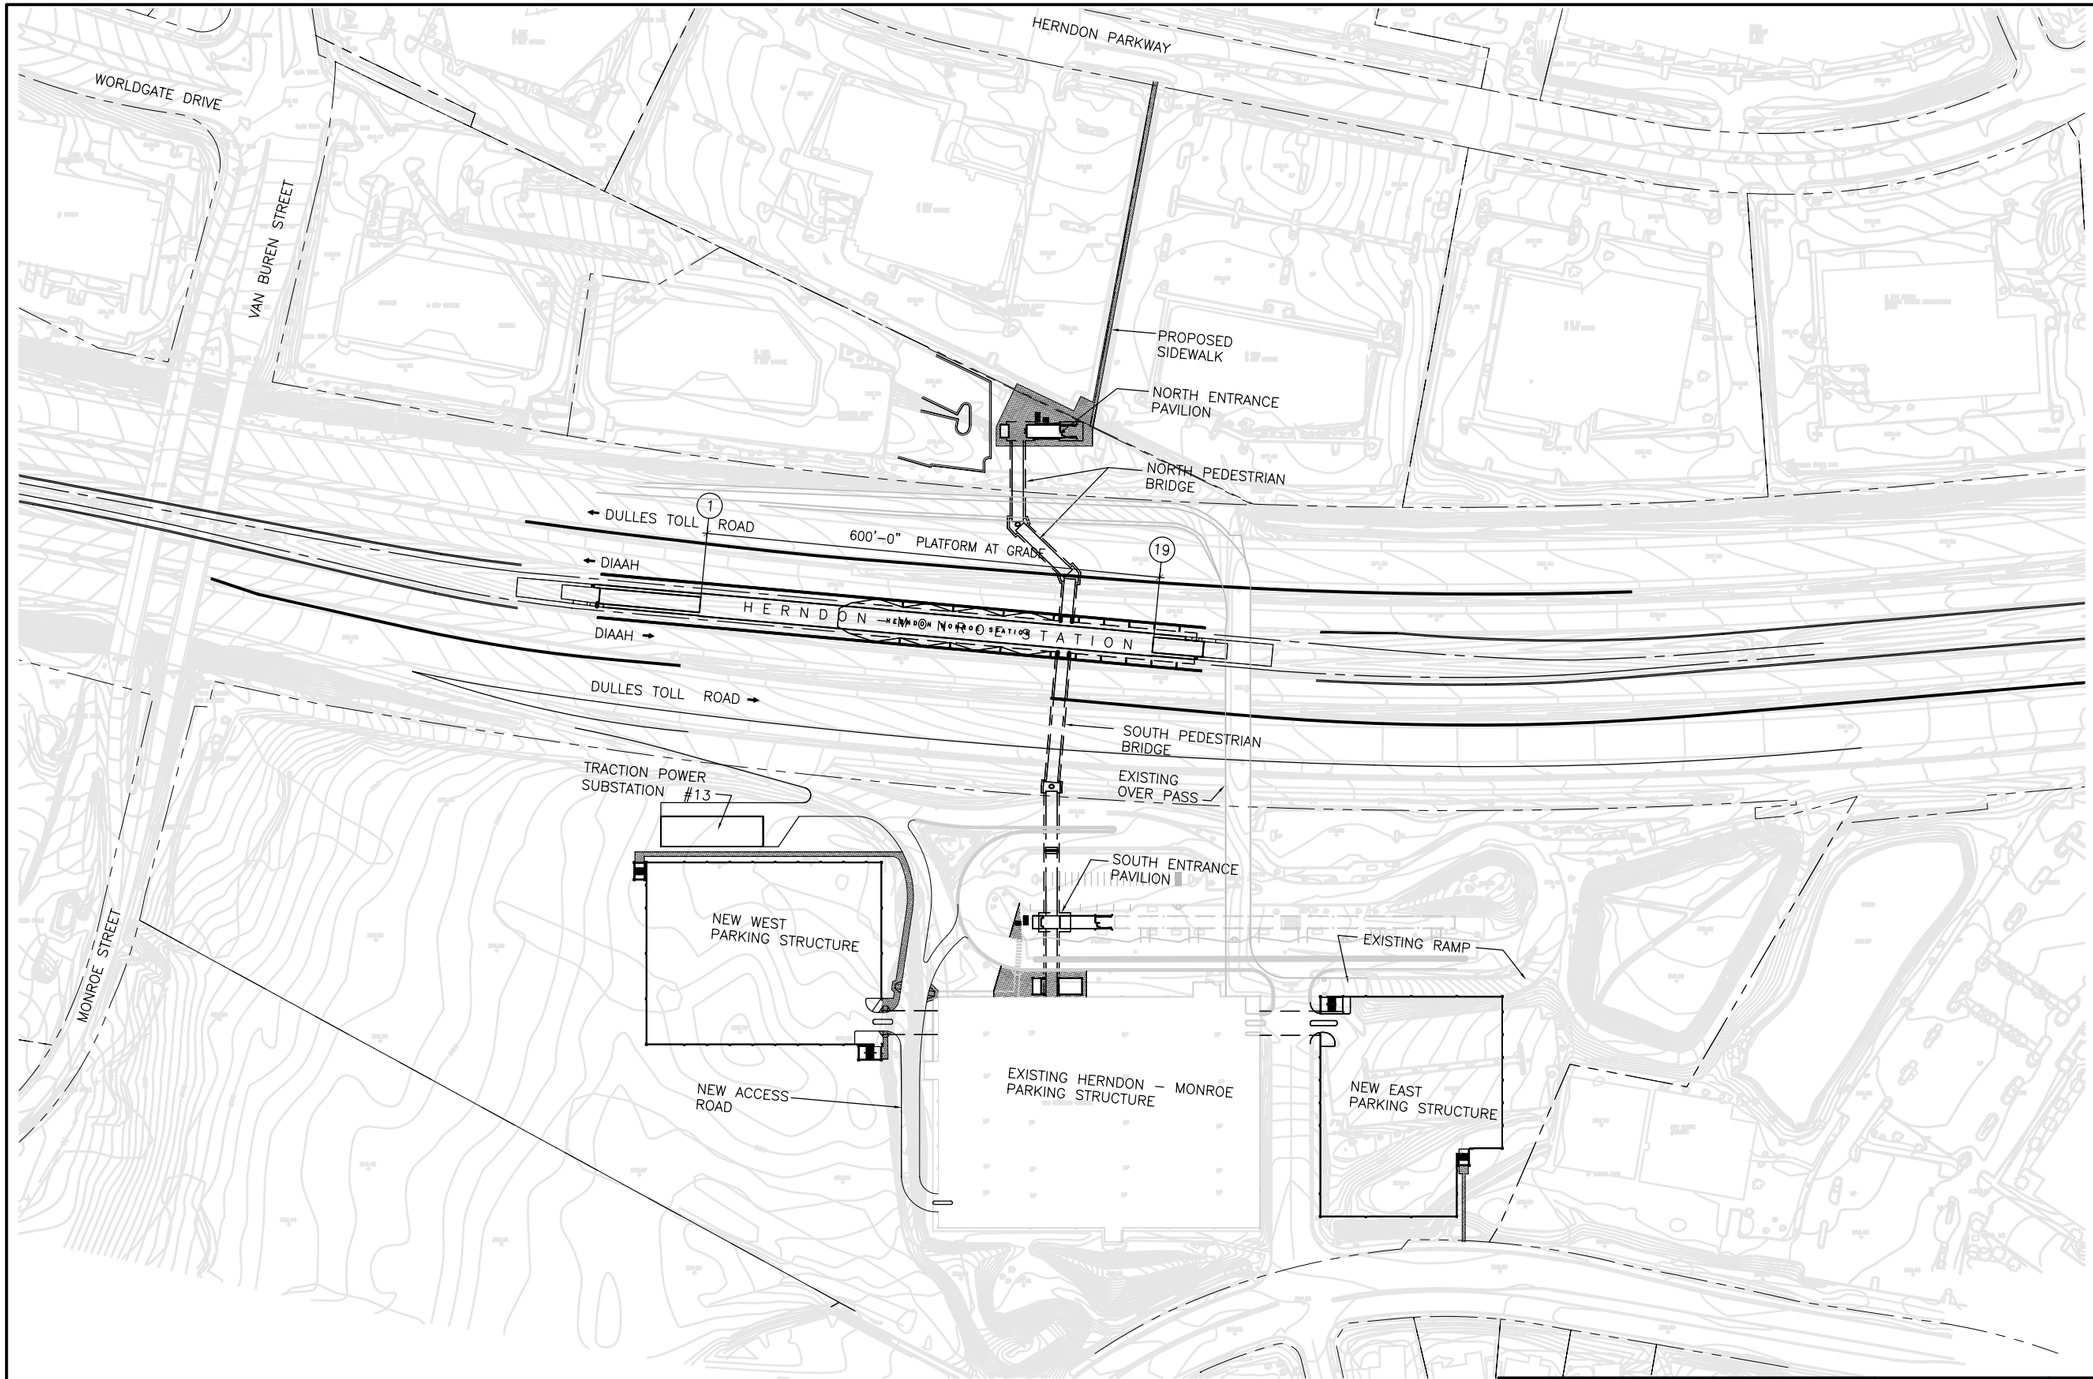

STATION FACILITIES

BUS BAYS (8)

NORTH
0 REVENUE

SOUTH
8 (EXISTING)

KISS & RIDE (0)

PARK-AND-RIDE (±3157)

EXIST PARKING STRUCTURE
SPACES - APPROX.- 1425

EAST PARKING STRUCTURE
SPACES - 788

WEST PARKING STRUCTURE
SPACES - 944

DULLES CORRIDOR METRORAIL PROJECT

WMATA GRID

CONTRACT NO.: -

H. HEMAN-ACKAH	04/17/06	DRAWN
H. HEMAN-ACKAH	04/17/06	DESIGNED
L. GORI	04/17/06	CHECKED
R. A. WERNER	04/17/06	APPROVED

REFERENCE DRAWINGS

NUMBER	DESCRIPTION
-	-
-	-
-	-
-	-
-	-
-	-

REVISIONS

NO	DATE	DESCRIPTION	BY	DSN	SUPV	APPR
A	04/17/06	50% DESIGN PACKAGE	HHA	HHA	LG	RAW
-	-	-	-	-	-	-
-	-	-	-	-	-	-

WASHINGTON METROPOLITAN AREA TRANSIT AUTHORITY

DULLES TRANSIT ENGINEERS

PROJECT MANAGER

Virginia Department of Rail and Public Transportation

EXTENSION TO DULLES / ROUTE 772
HERNDON - MONROE STATION
SITE PLAN
-

SCALE: 1"=100'-0"

DRAWING NO.: N15-A-001

.

N15-A-001.dwg, 04/17/2006 5:53:02 PM