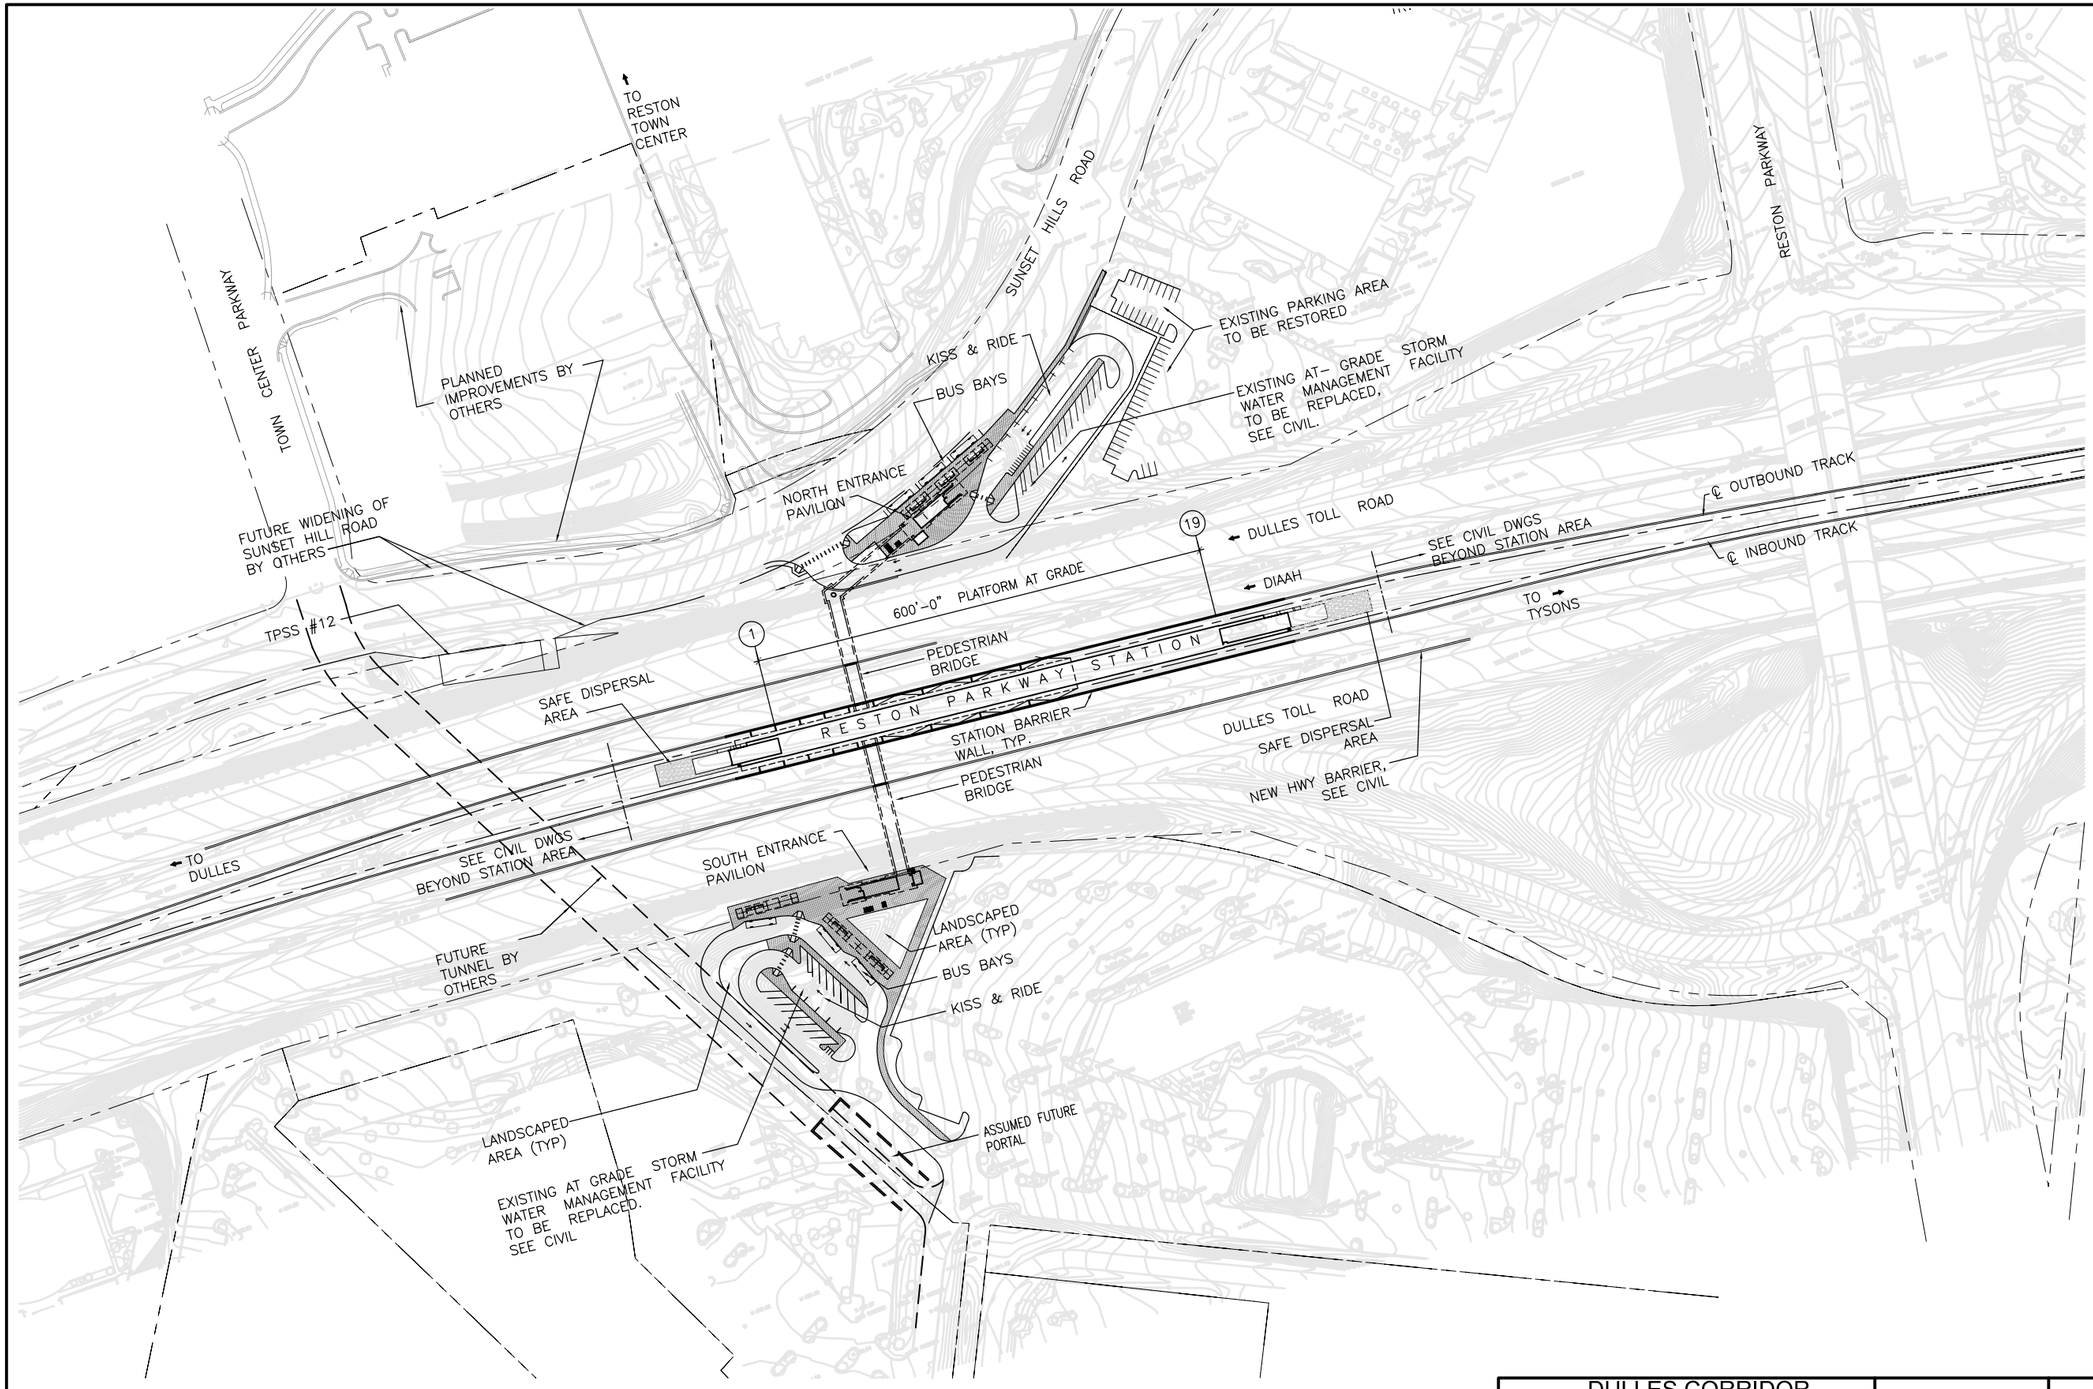

STATION FACILITIES

BUS BAYS (6)

NORTH
3 REVENUE

SOUTH
3 REVENUE

KISS & RIDE (37)

NORTH
24 SPACES

SOUTH
13 SPACES

MOTORCYCLES (16)

NORTH
12 SPACES

SOUTH
4 SPACES

NOTE:

1. FOR GENERAL NOTES SYMBOLS & ABBREVIATIONS SEE N00-A-101

H. HEMAN-ACKAH	04/07/06	DRAWN
H. HEMAN-ACKAH	04/07/06	DESIGNED
L. GORI	04/07/06	CHECKED
R. A. WERNER	04/07/06	APPROVED

REFERENCE DRAWINGS

NUMBER	DESCRIPTION
-	-

REVISIONS

NO	DATE	DESCRIPTION	BY	DSN	SUPV	APPR
A	04/07/06	50% DESIGN PACKAGE	HHA	HHA	LG	RAW

DULLES CORRIDOR METRORAIL PROJECT

WMATA GRID

CONTRACT NO.: -

WASHINGTON METROPOLITAN AREA TRANSIT AUTHORITY

DULLES TRANSIT ENGINEERS

PROJECT MANAGER

Virginia Department of Rail and Public Transportation

EXTENSION TO DULLES / ROUTE 772
RESTON PARKWAY STATION
SITE PLAN
-

SCALE: 1"=100'-0"

DRAWING NO.: N14-A-001

.

N14-A-001.dwg, 4/7/2006 2:12:41 PM