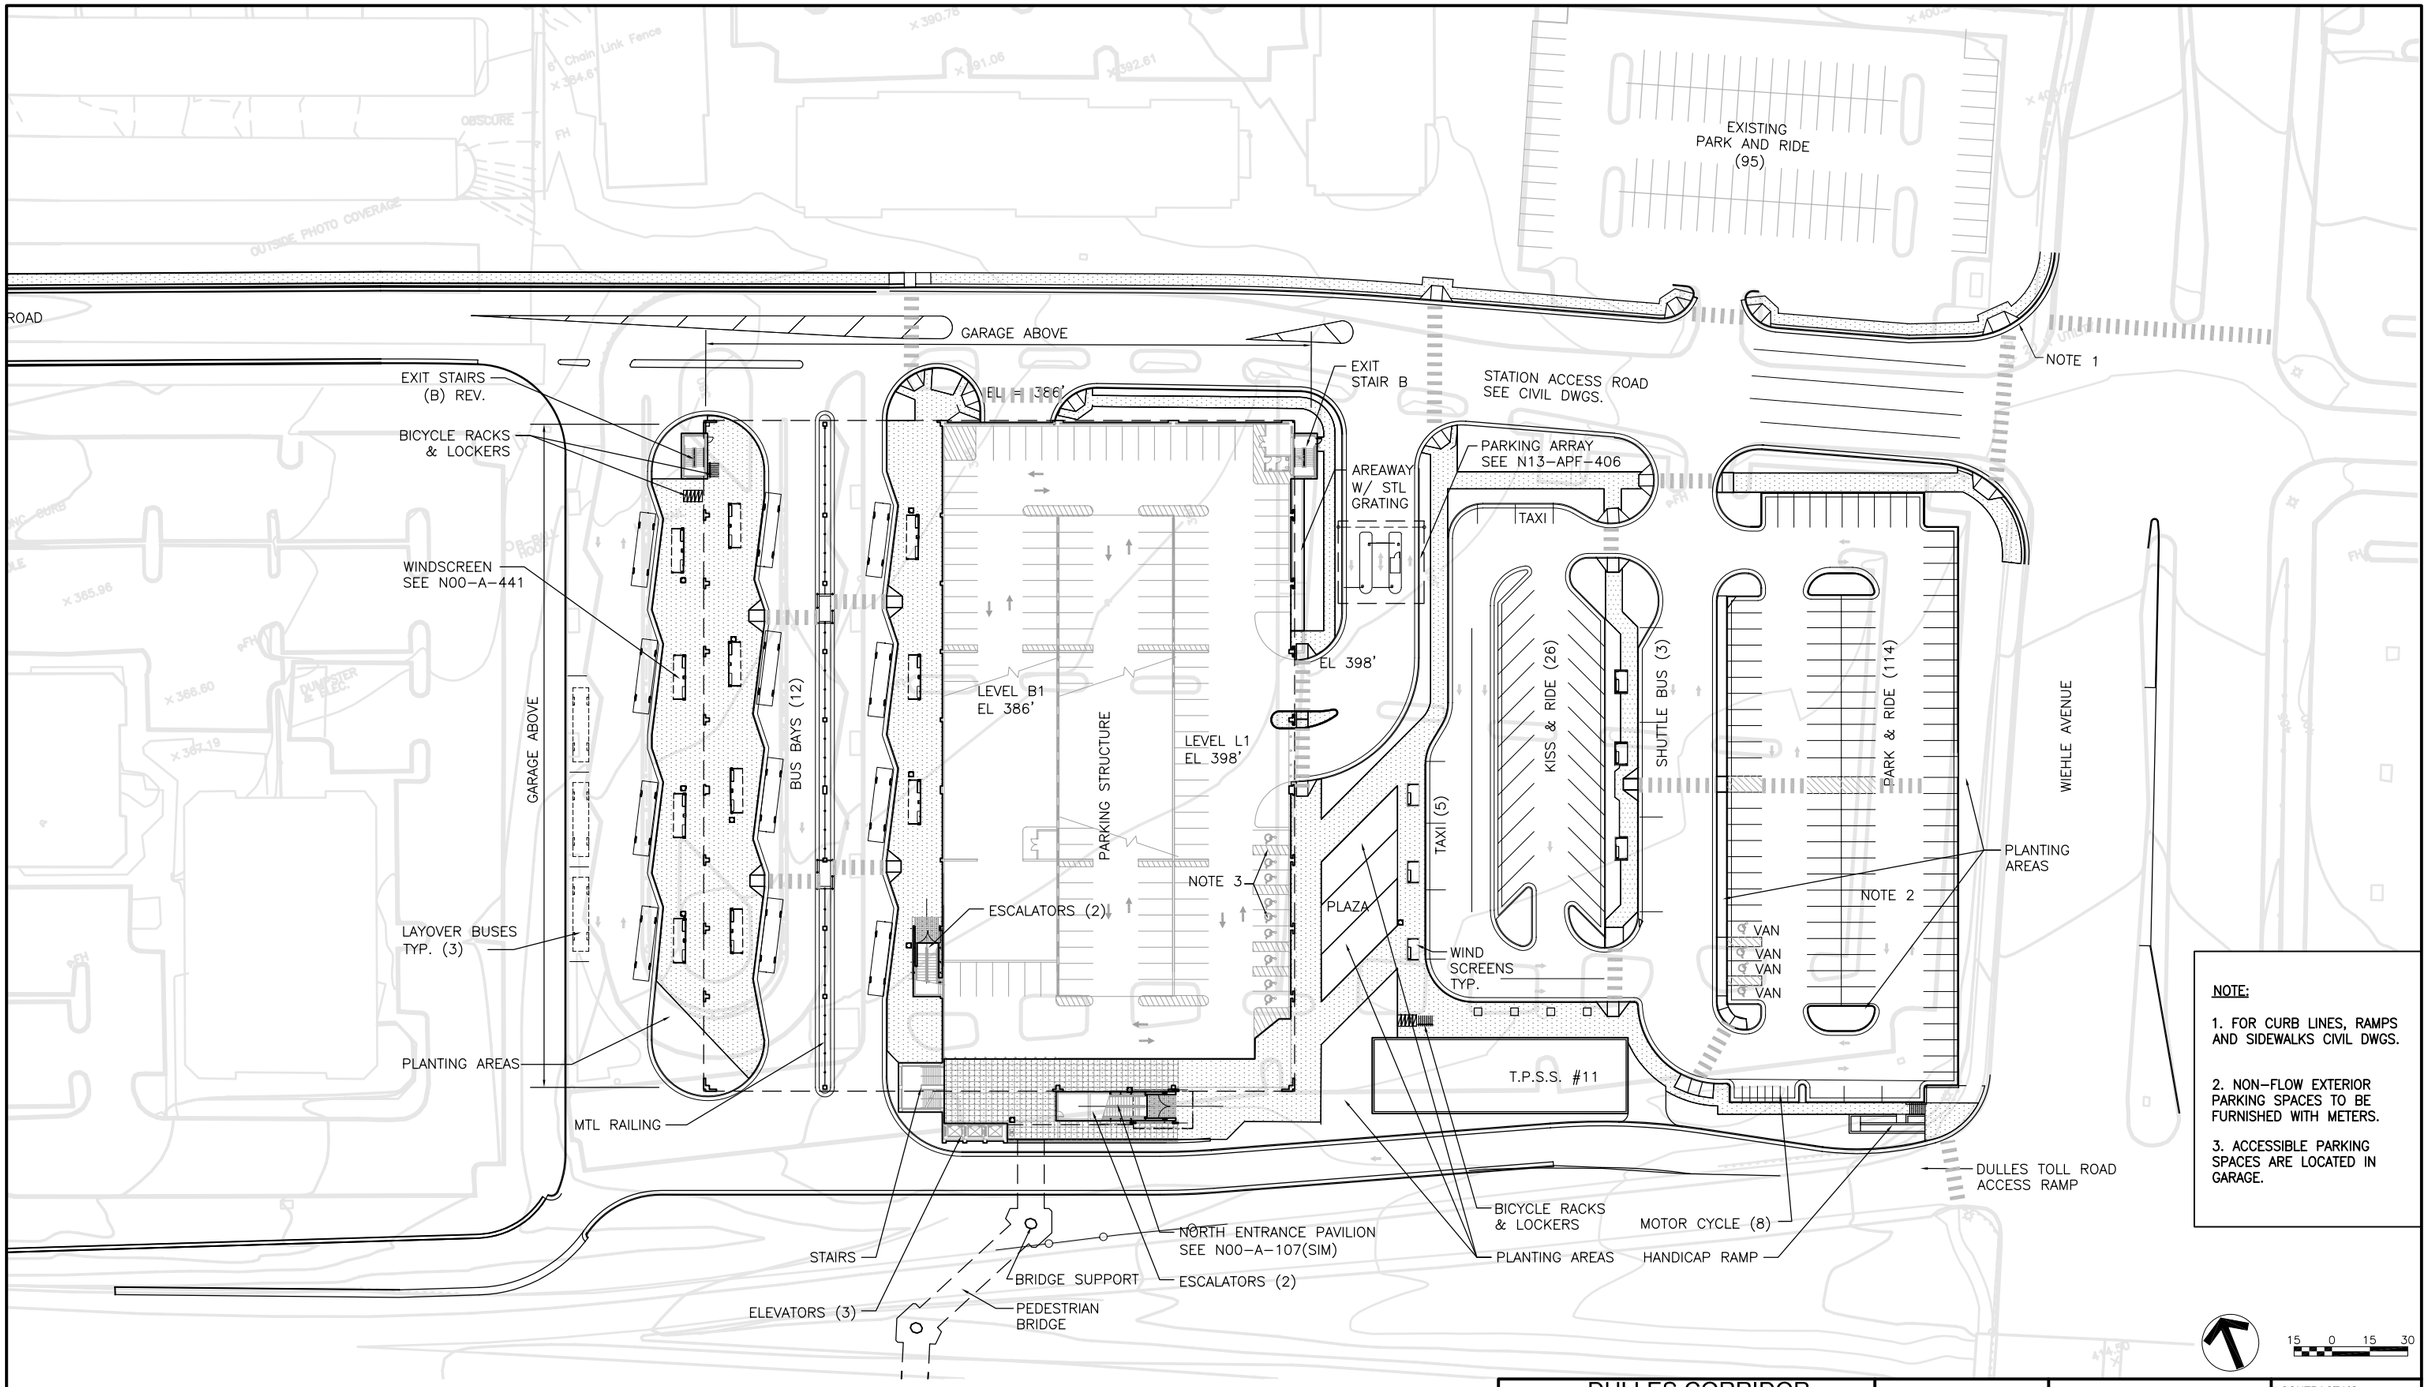

NOTE:

1. FOR CURB LINES, RAMPS AND SIDEWALKS CIVIL DWGS.

2. NON-FLOW EXTERIOR PARKING SPACES TO BE FURNISHED WITH METERS.

3. ACCESSIBLE PARKING SPACES ARE LOCATED IN GARAGE.

DULLES CORRIDOR
METRORAIL PROJECT

CONTRACT NO.: -

S. TARIBO	10-03-05	DRAWN / DATE
H. HEMAN-ACKAH	10-03-05	DESIGNED / DATE
L. GORI	10-03-05	CHECKED / DATE
R.A. WERNER	10-03-05	APPROVED / DATE

REFERENCE DRAWINGS

NUMBER	DESCRIPTION
-	-
-	-
-	-
-	-
-	-
-	-
-	-

REVISIONS

NO	DATE	DESCRIPTION	BY	DSN	SUPV	APPR
A	03-08-05	50% DESIGN PACKAGE	HHA	HHA	KL	DAT
B	05-06-05	50% DESIGN PACKAGE (REVISED)	HHA	HHA	RB	DAT
C	10-06-05	95% DESIGN PACKAGE	HHA	HHA	RAW	LG
D	02-17-06	100% DESIGN PACKAGE	ST	HHA	LG	RAW
-	-	-	-	-	-	-
-	-	-	-	-	-	-
-	-	-	-	-	-	-

WASHINGTON METROPOLITAN AREA TRANSIT AUTHORITY

DULLES TRANSIT ENGINEERS

PROJECT MANAGER

DRPT

Virginia Department of Rail and Public Transportation

EXTENSION TO WIEHLE AVE
WIEHLE AVENUE STATION
PARTIAL SITE PLAN - NORTH
-

SCALE: 1"=40'

DRAWING NO.: N13-A-002

N13-A-002.dwg, 02/17/2006 5:56:41 PM