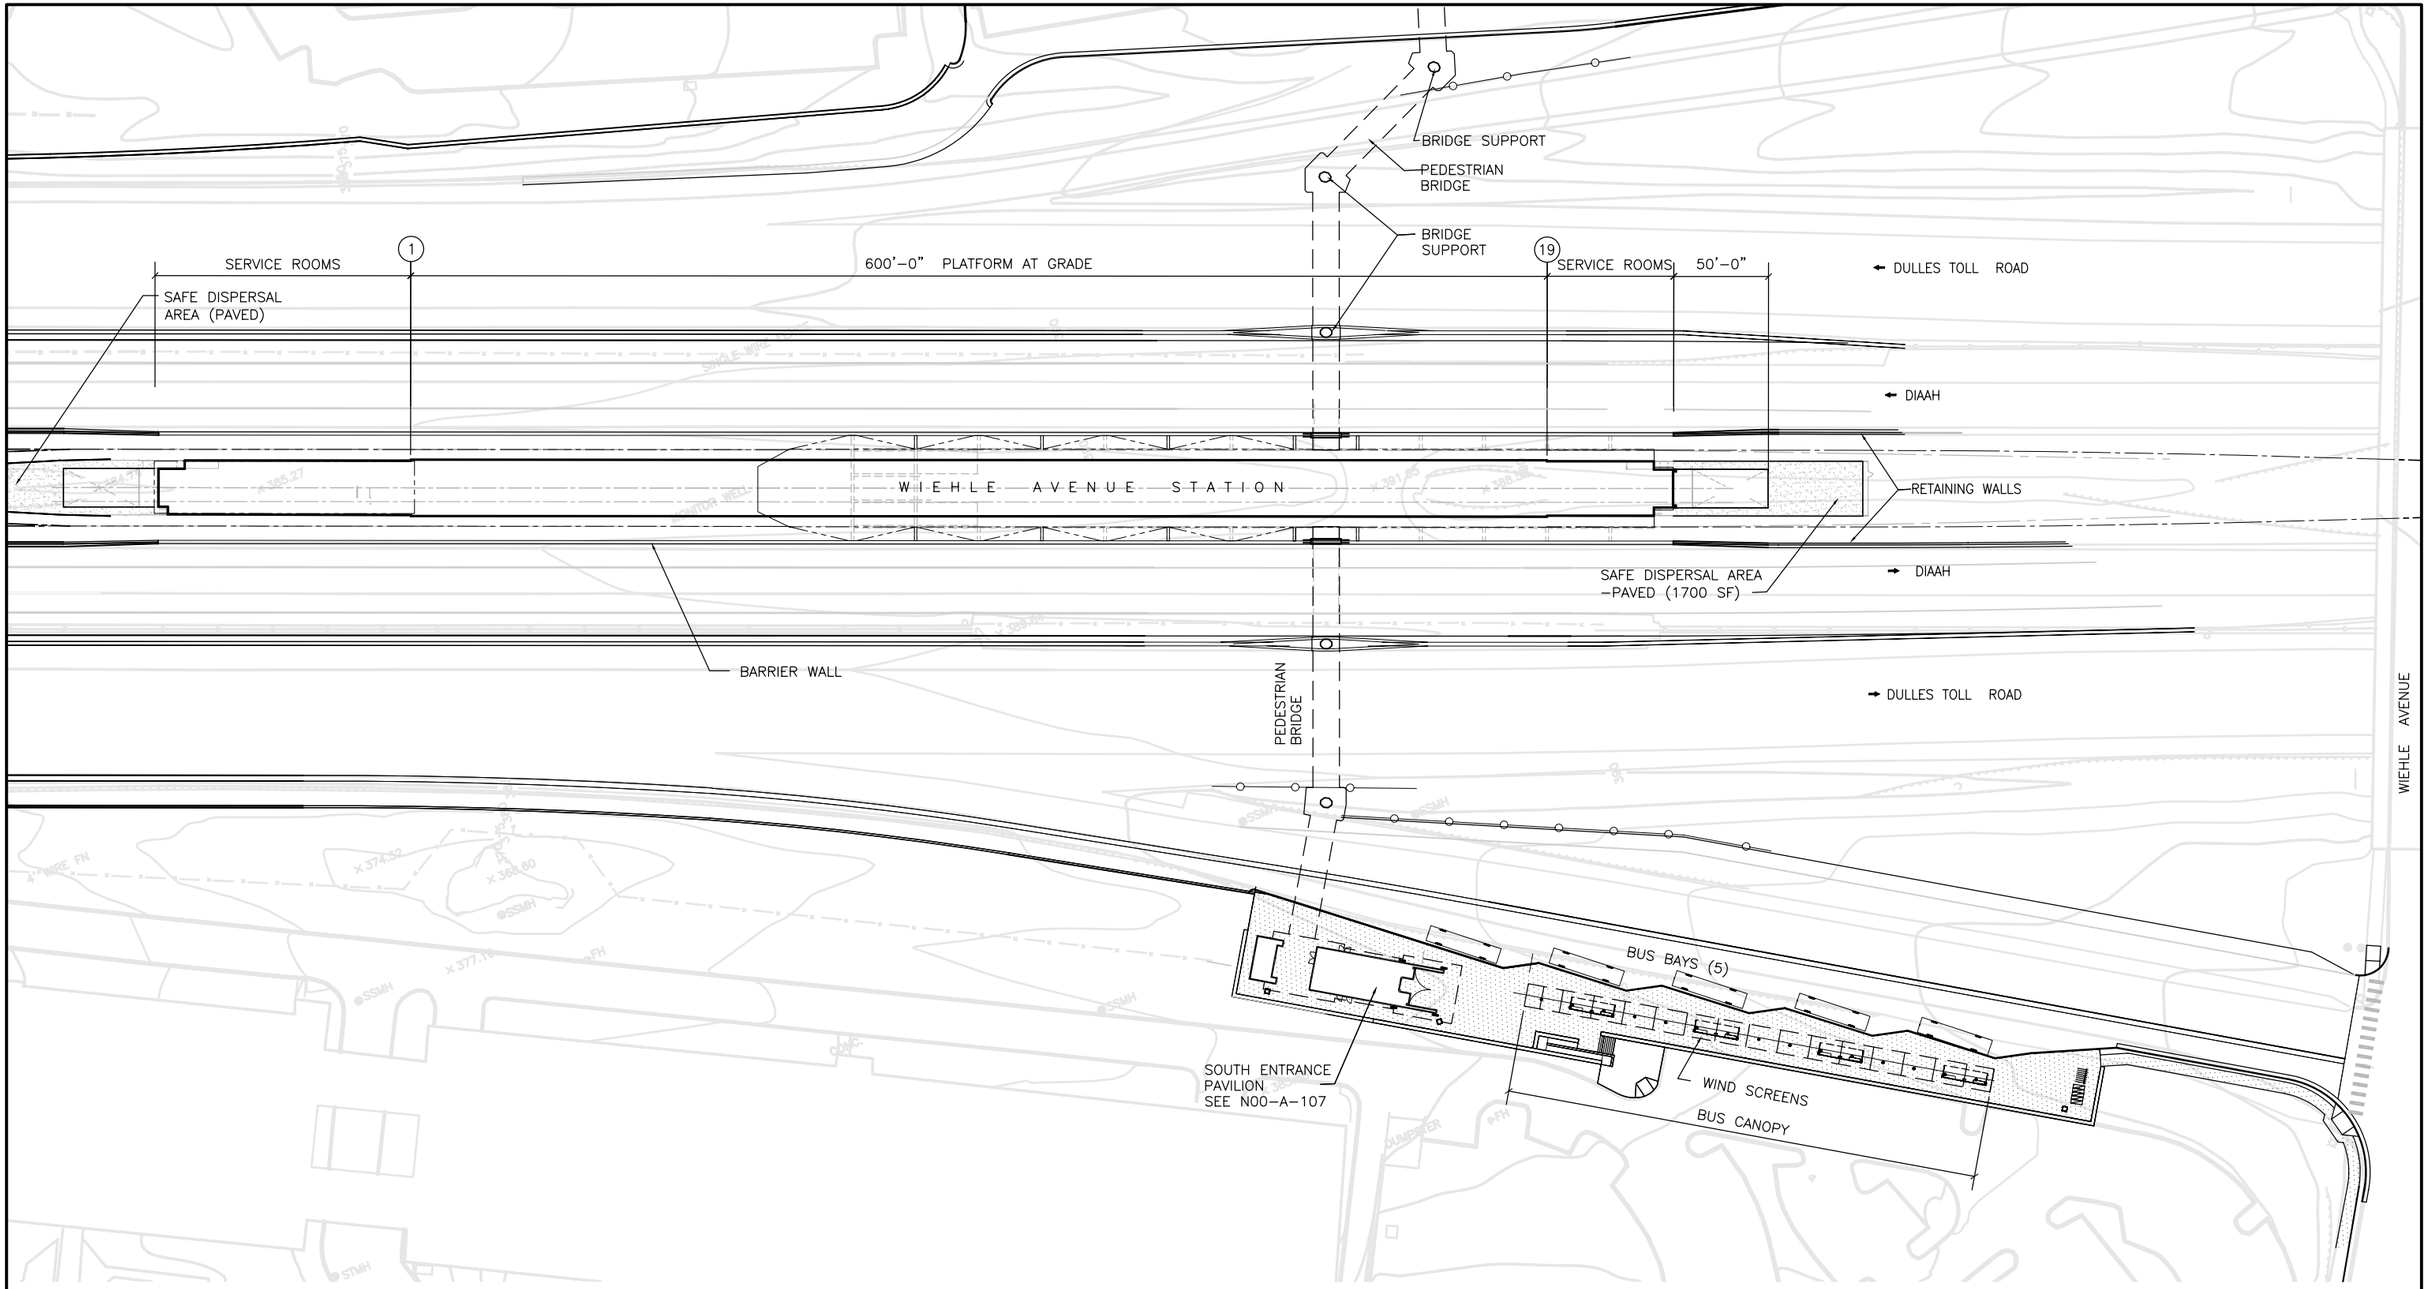

DULLES CORRIDOR METRORAIL PROJECT

CONTRACT NO.: -

S. TARIBO	10-03-05	DRAWN	DATE
H. HEMAN-ACKAH	10-03-05	DESIGNED	DATE
L. GORI	10-03-05	CHECKED	DATE
R.A. WERNER	10-03-05	APPROVED	DATE

REFERENCE DRAWINGS

NUMBER	DESCRIPTION
-	-
-	-
-	-
-	-
-	-
-	-

REVISIONS

NO	DATE	DESCRIPTION	BY	DSN	SUPV	APPR
A	03-08-05	50% DESIGN PACKAGE	HHA	HHA	KL	DAT
B	05-06-05	50% DESIGN PACKAGE (REVISED)	HHA	HHA	RB	DAT
C	10-06-05	95% DESIGN PACKAGE	HHA	HHA	RAW	LG
D	02-17-06	100% DESIGN PACKAGE	ST	HHA	LG	RAW
E	02-23-06	100% DESIGN PACKAGE	ST	HHA	LG	RAW
-	-	-	-	-	-	-
-	-	-	-	-	-	-

WASHINGTON METROPOLITAN AREA TRANSIT AUTHORITY

DULLES TRANSIT ENGINEERS

PROJECT MANAGER

DRPT

Virginia Department of Rail and Public Transportation

EXTENSION TO WIEHLE AVE
WIEHLE AVENUE STATION
PARTIAL SITE PLAN - SOUTH
-

SCALE: 1"=40'

DRAWING NO.: N13-A-003

N13-A-003.dwg, 2/23/2006 10:53:34 AM