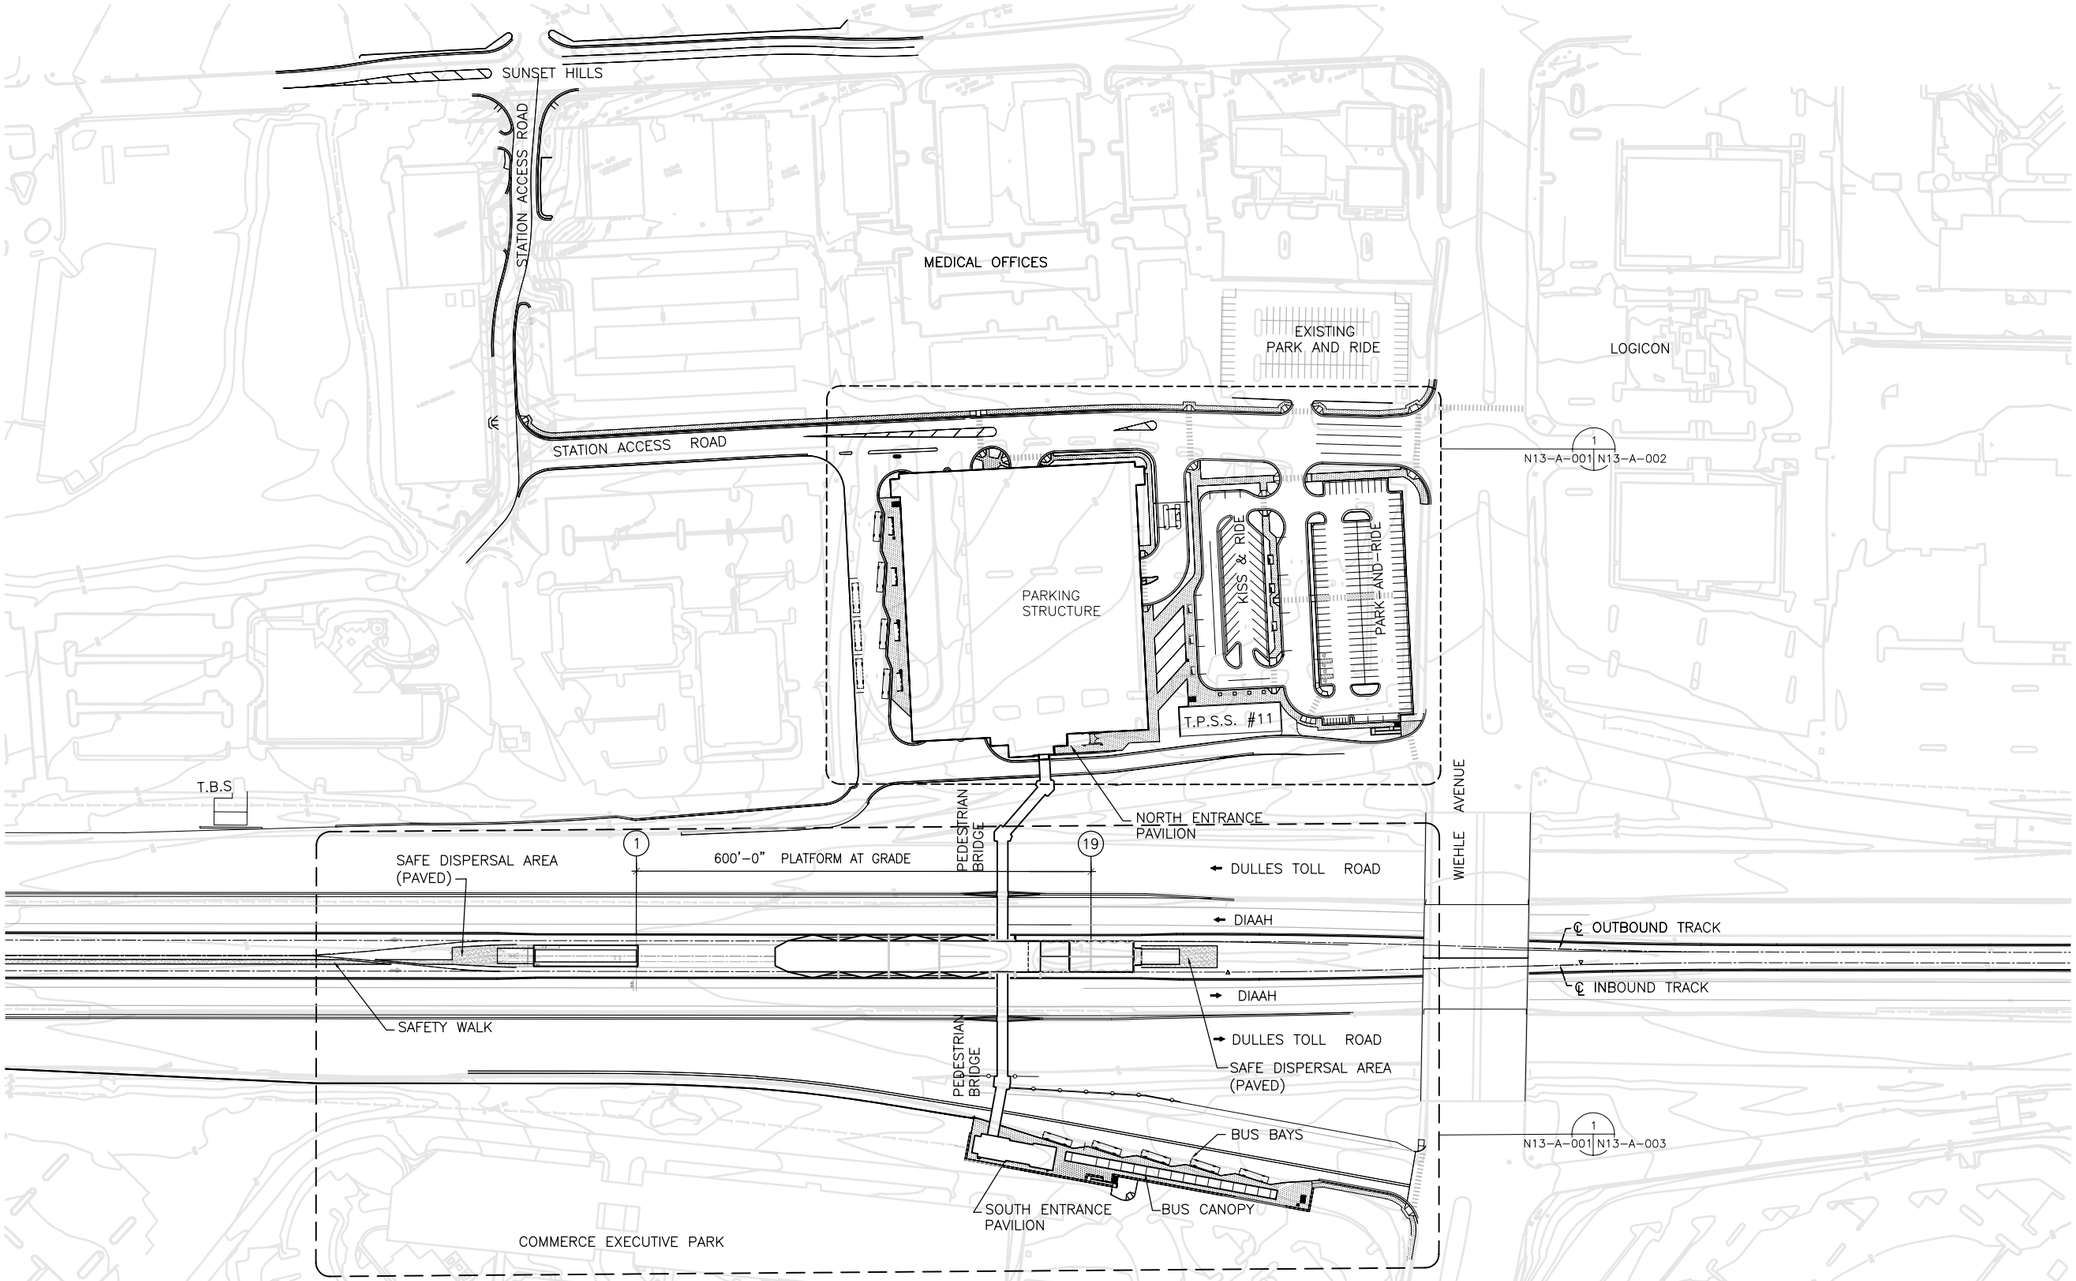

STATION FACILITIES

BUS BAYS (20)

NORTH
12 REVENUE 3 LAYOVER

SOUTH
5 REVENUE

KISS & RIDE (36)

DROP-OFF/ PICK- UP
SPACES - 26

SHUTTLE/ VAN POOL
SPACES - 3

TAXI/ CURB SIDE
SPACES - 5

PARK-AND-RIDE (2261)

EXIST PARKING
SPACES - APPROX. 95

SHORT TERM PARK & RIDE
SPACES - 118

PARKING FACILITY
SPACES - 2048

MOTORCYCLES
SPACES - 8

DULLES CORRIDOR METRORAIL PROJECT

CONTRACT NO.: -

S. TARIBO	DRAWN	10-03-05 DATE
H. HEMAN-ACKAH	DESIGNED	10-03-05 DATE
L. GORI	CHECKED	10-03-05 DATE
R. A. WERNER	APPROVED	10-03-05 DATE

REFERENCE DRAWINGS

NUMBER	DESCRIPTION
-	-
-	-
-	-
-	-
-	-
-	-
-	-

REVISIONS

NO	DATE	DESCRIPTION	BY	DSN	SUPV	APPR
A	03-08-05	50% DESIGN PACKAGE	HHA	HHA	KL	DAT
B	05-06-05	50% DESIGN PACKAGE (REVISED)	HHA	HHA	RB	DAT
C	10-06-05	95% DESIGN PACKAGE	HHA	HHA	RAW	LG
D	02-22-06	100% DESIGN PACKAGE	ST	HHA	LG	RAW
E	02-23-06	100% DESIGN PACKAGE	ST	HHA	LG	RAW
-	-	-	-	-	-	-
-	-	-	-	-	-	-

WASHINGTON METROPOLITAN AREA TRANSIT AUTHORITY

DULLES TRANSIT ENGINEERS

PROJECT MANAGER

DRPT
Virginia Department of Rail and Public Transportation

EXTENSION TO WIEHLE AVENUE
WIEHLE AVENUE STATION
SITE PLAN
-

SCALE: 1"=100'-0"

DRAWING NO.: N13-A-001

N13-A-001.dwg, 2/23/2006 10:50:41 AM