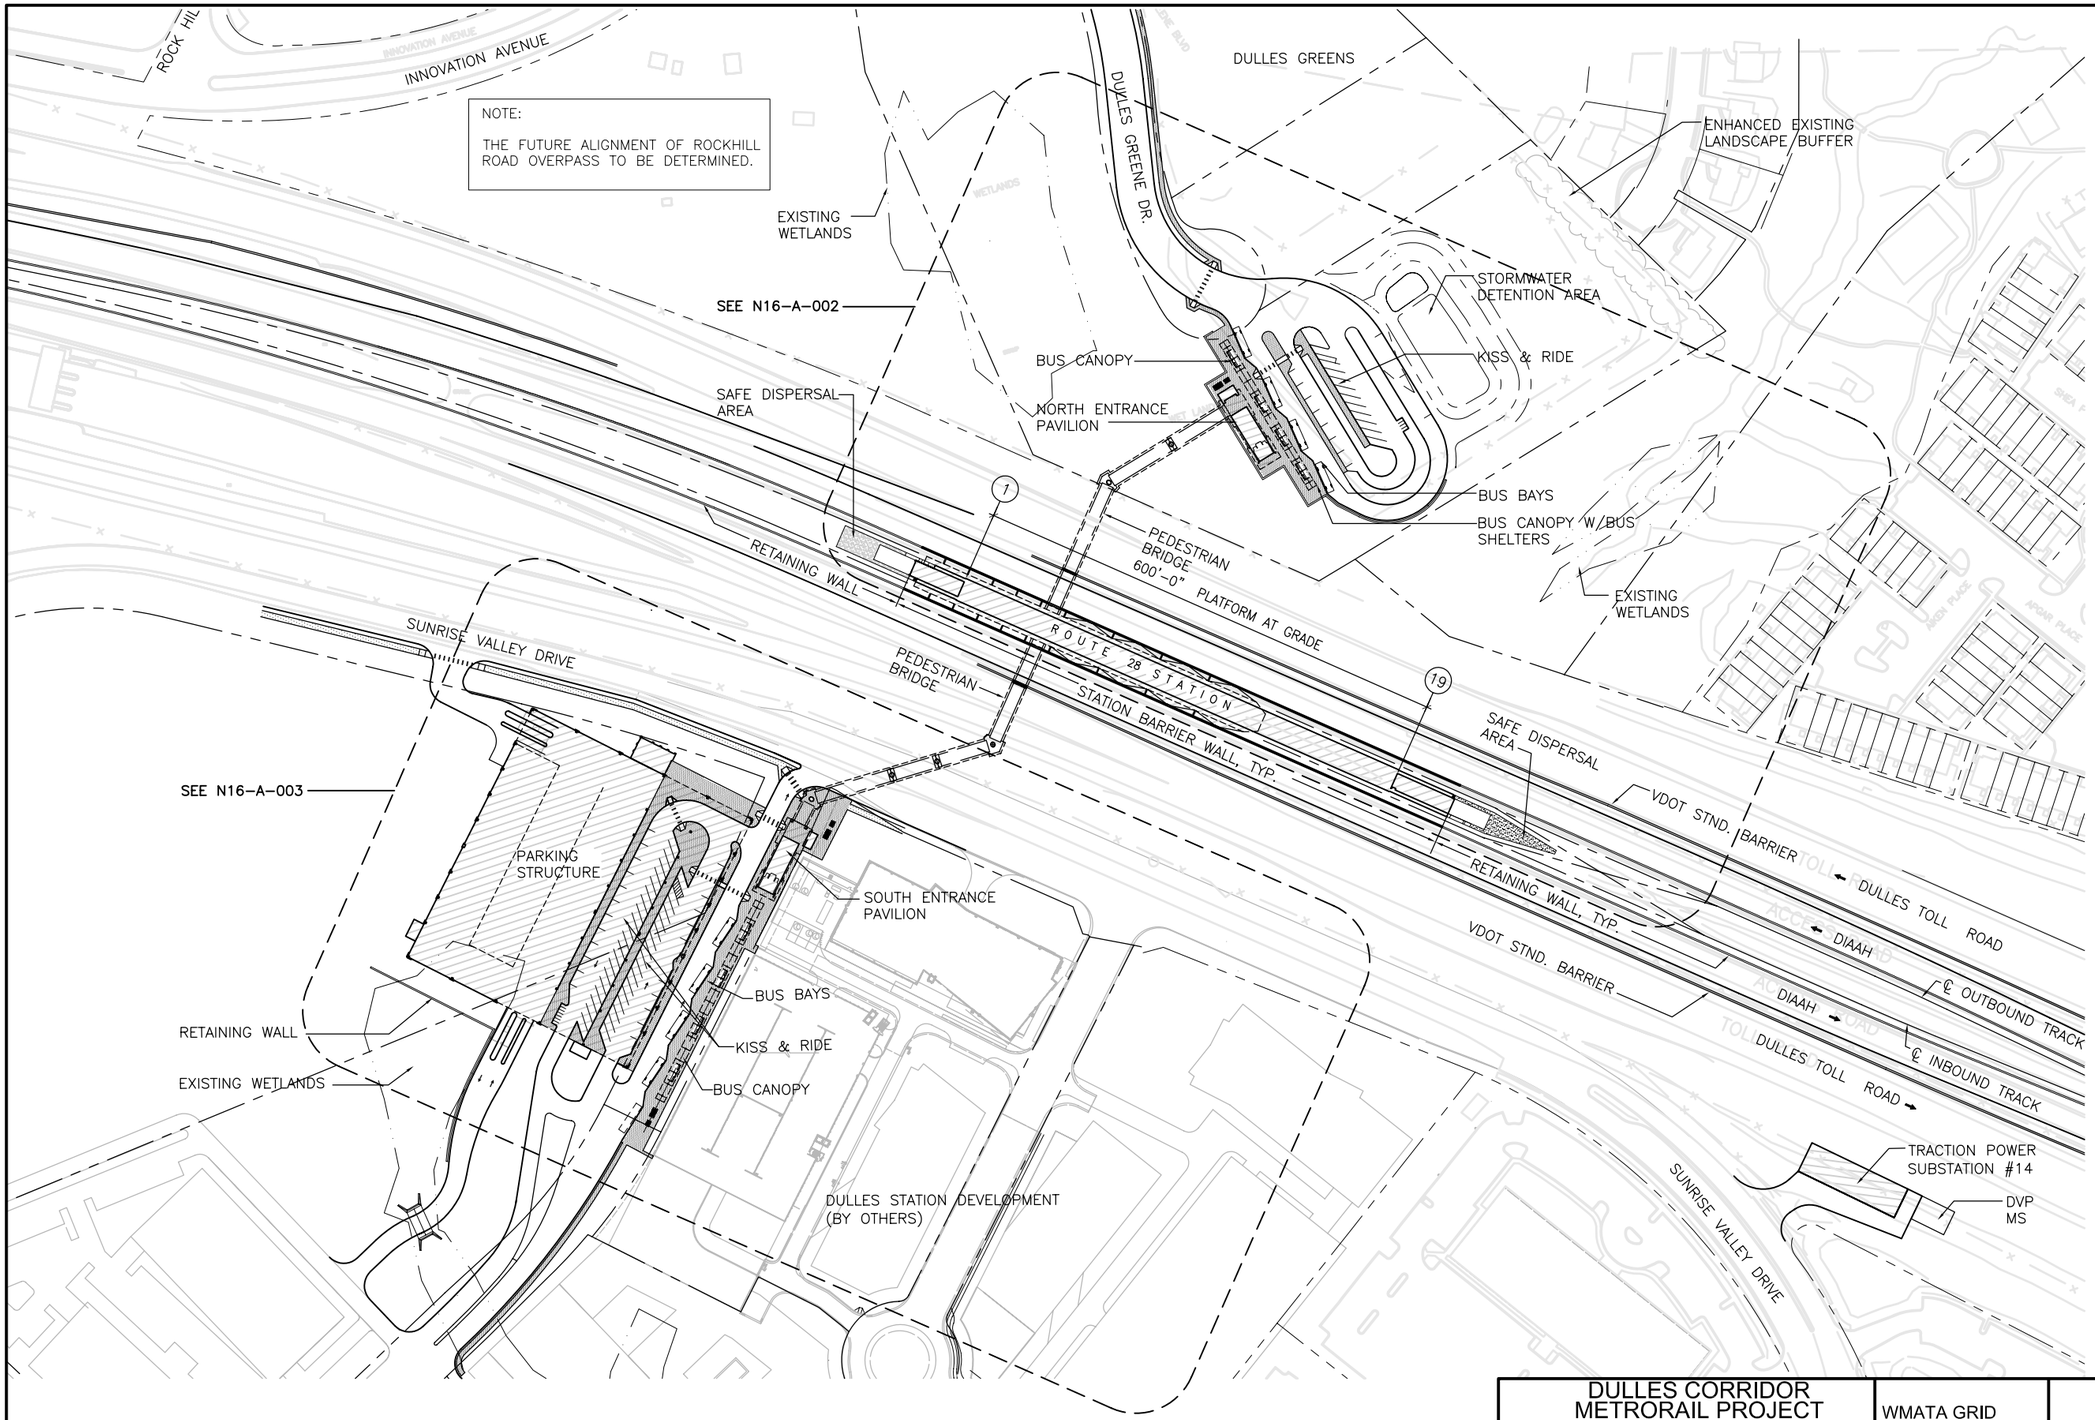

STATION FACILITIES

BUS BAYS (11)

NORTH
4 REVENUE + 2 LAYOVER

SOUTH
4 REVENUE + 1 LAYOVER

KISS & RIDE (80)

NORTH
16 SPACES + 2 TAXI

SOUTH
56 SPACES + 6 TAXI

MOTORCYCLES
NORTH
3 SPACES

SOUTH
7 SPACES

PARKING FACILITY (1984)

L-1	170 SPACES
L-2	216 SPACES
L-3	357 SPACES
L-4	357 SPACES
L-5	357 SPACES
L-6	357 SPACES
L-ROOF	170 SPACES

NOTE:

1. FOR GENERAL NOTES, SYMBOLS AND ABBREVIATIONS SEE, N00-A-101.
2. FOR ROAD IMPROVEMENTS AND PROPERTY LINE IDENTIFICATION, SEE CIVIL DRAWINGS
3. FOR SITE LIGHTING, SEE ELECTRICAL DRAWINGS

DULLES CORRIDOR METRORAIL PROJECT

WMATA GRID

CONTRACT NO.: -

H. HEMAN-ACKAH	DRAWN	04/21/06
H. HEMAN-ACKAH	DESIGNED	04/21/06
L. GORI	CHECKED	04/21/06
R. A. WERNER	APPROVED	04/21/06

REFERENCE DRAWINGS

NUMBER	DESCRIPTION
-	-
-	-
-	-
-	-
-	-
-	-
-	-

REVISIONS

NO	DATE	DESCRIPTION	BY	DSN	SUPV	APPR
A	04/21/06	50% DESIGN PACKAGE	HHA	HHA	LG	RAW
B	06/30/06	ISSUED FOR PROJECT USE	HHA	HHA	LG	RAW
C	09/29/06	ISSUED FOR 65% PE	HHA	HHA	LG	RAW
-	-	-	-	-	-	-
-	-	-	-	-	-	-
-	-	-	-	-	-	-
-	-	-	-	-	-	-

WASHINGTON METROPOLITAN AREA TRANSIT AUTHORITY

DULLES TRANSIT ENGINEERS

DRPT
Virginia Department of Rail and Public Transportation

EXTENSION TO DULLES / ROUTE 772
ROUTE 28 STATION
SITE PLAN
-

SCALE: 1"=100'-0"

DRAWING NO.: N16-A-001

.

N16-A-001.dwg, 10/02/2006 3:48:09 PM