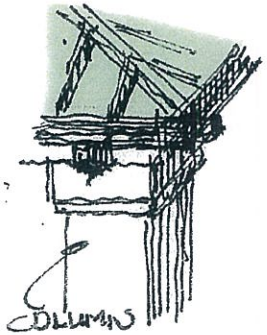

COLUMN DETAIL

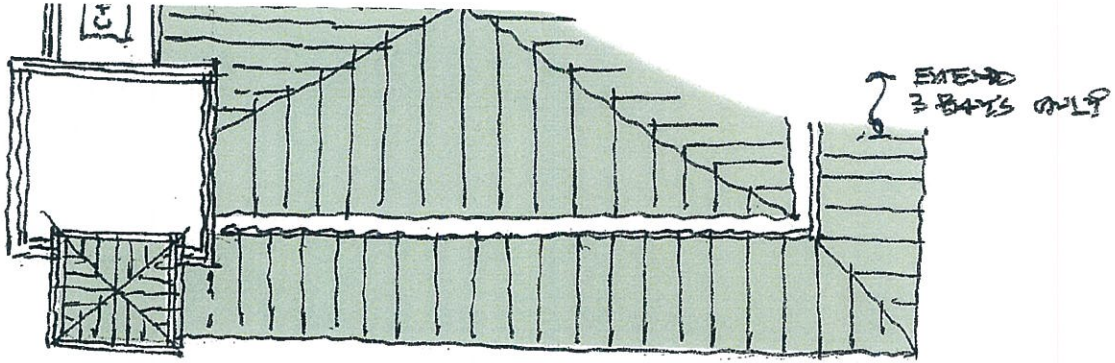

ROOF PLAN

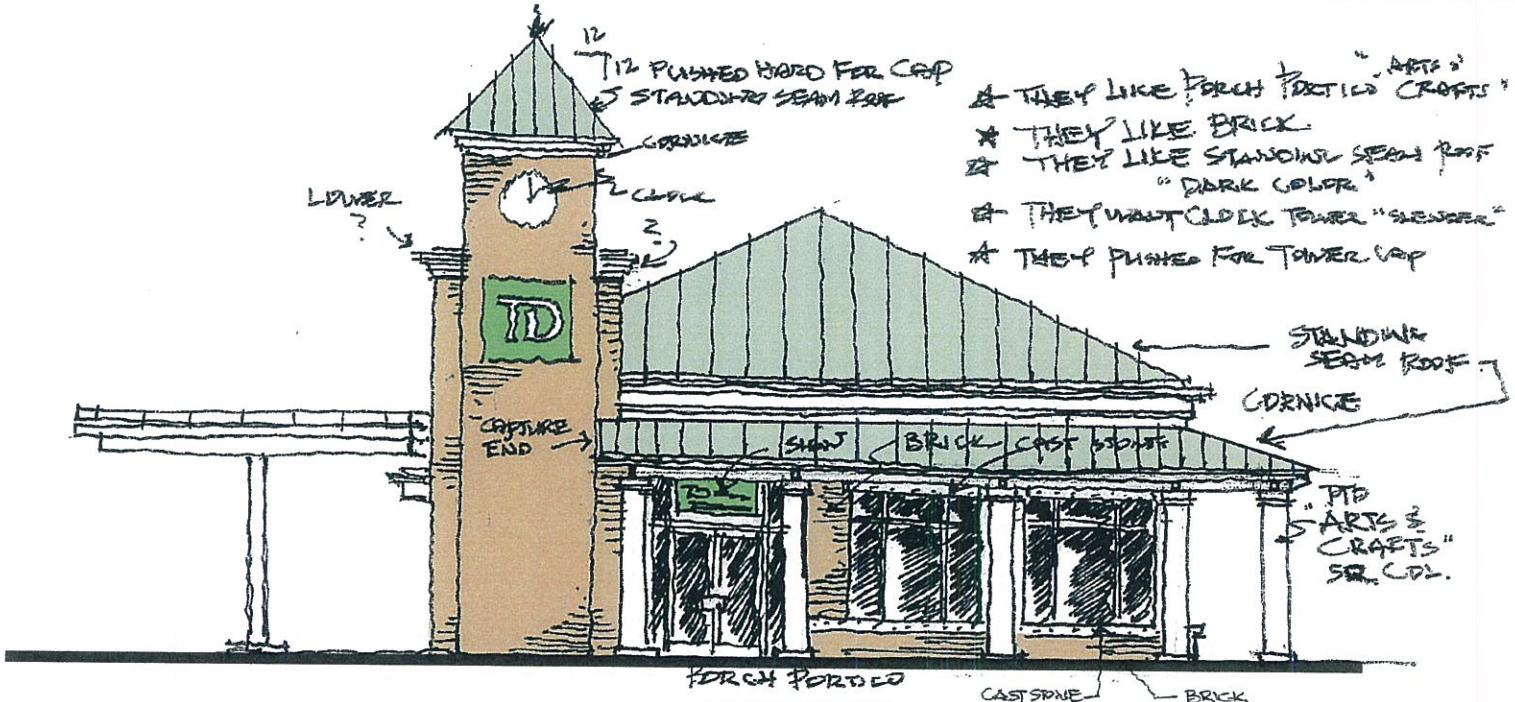

FRONT ELEVATION

PROPOSED CONCEPTUAL DESIGN

LAST REVISED JANUARY 2013

TD GREAT FALLS

9901 GEORGETOWN PIKE
GREAT FALLS, VA

Bergmann associates
architects // engineers // planners