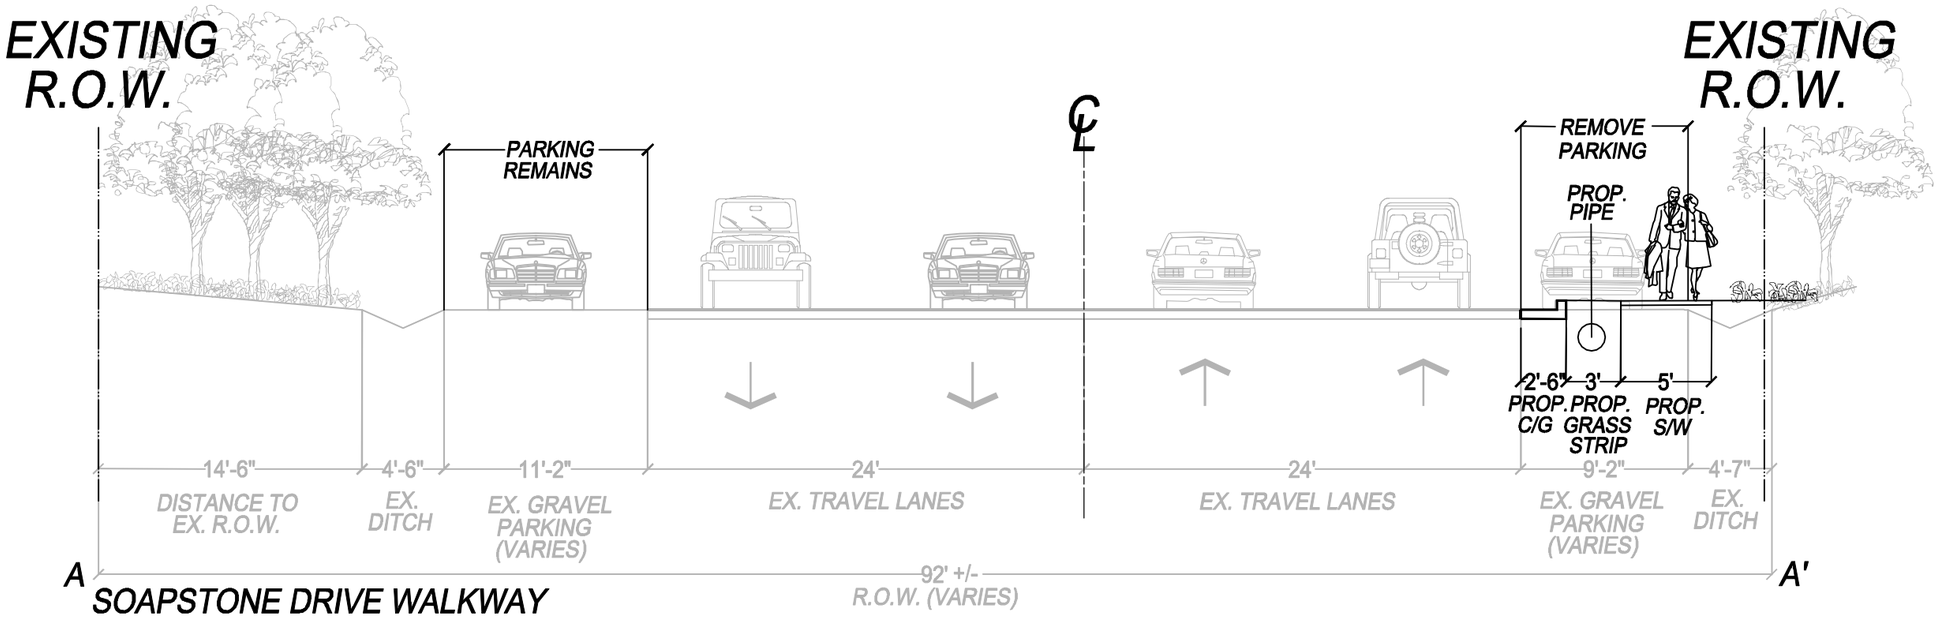

SOAPSTONE DRIVE WALKWAY

EAST SIDE OPTION: NORTHERN CROSS SECTION

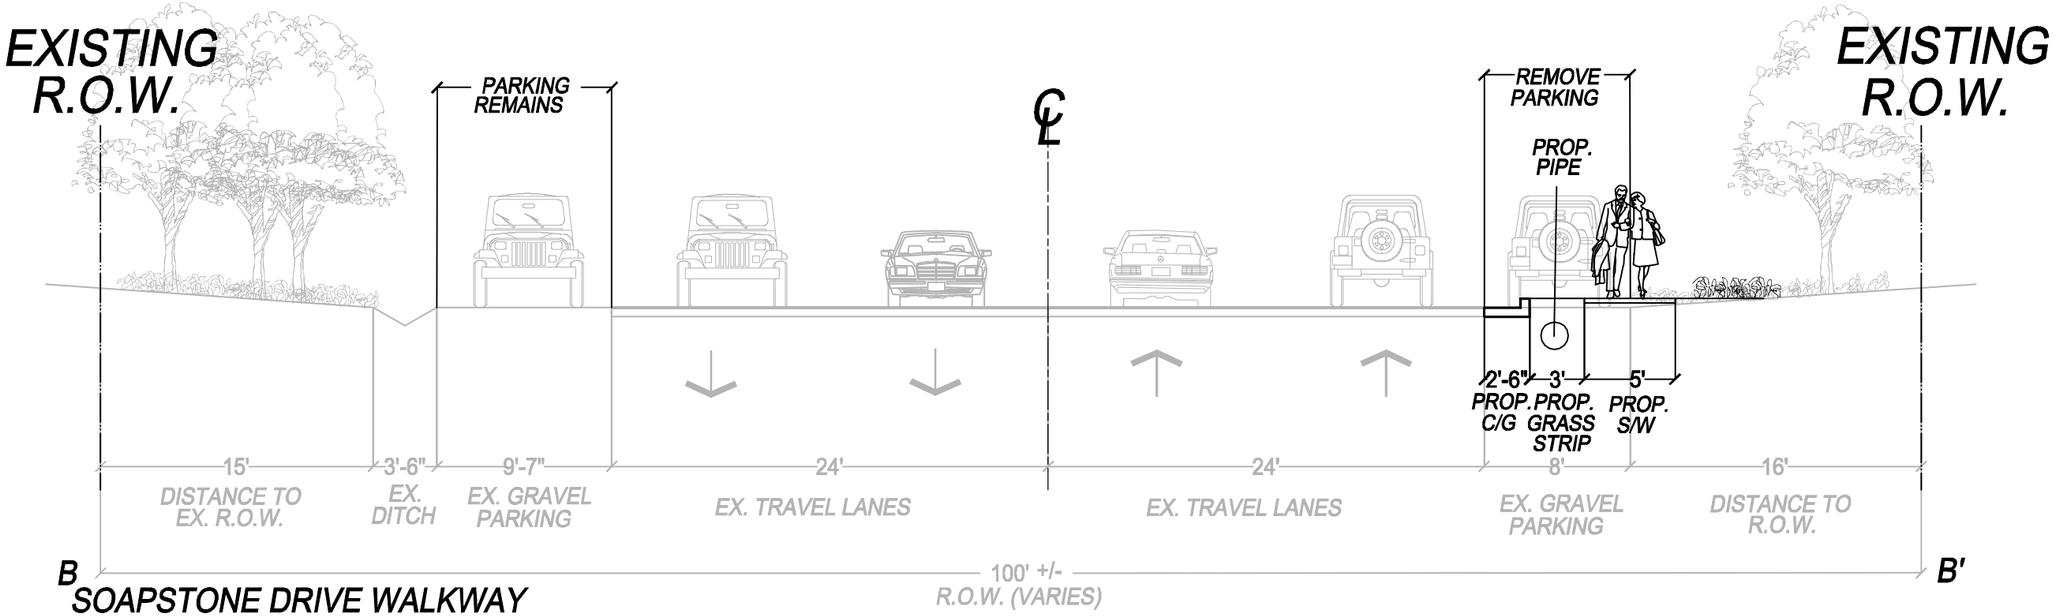

SOAPSTONE DRIVE WALKWAY

EAST SIDE OPTION: SOUTHERN CROSS SECTION

SOAPSTONE DRIVE WALKWAY
CONCEPT 1 - EAST SIDE

Kimley-Horn and Associates, Inc.

© 2006 KIMLEY-HORN AND ASSOCIATES, INC.