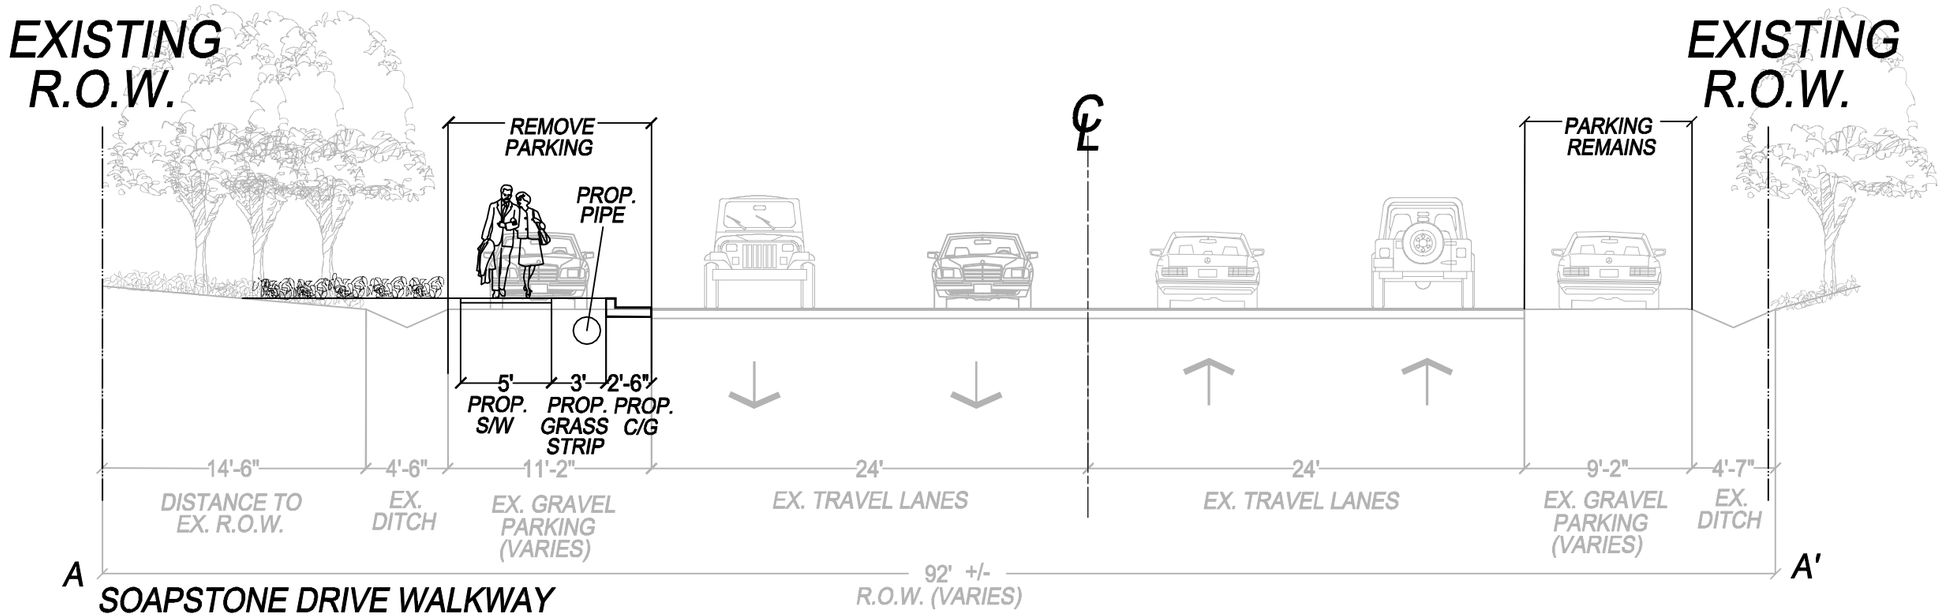

SOAPSTONE DRIVE WALKWAY

WEST SIDE OPTION: NORTHERN CROSS SECTION

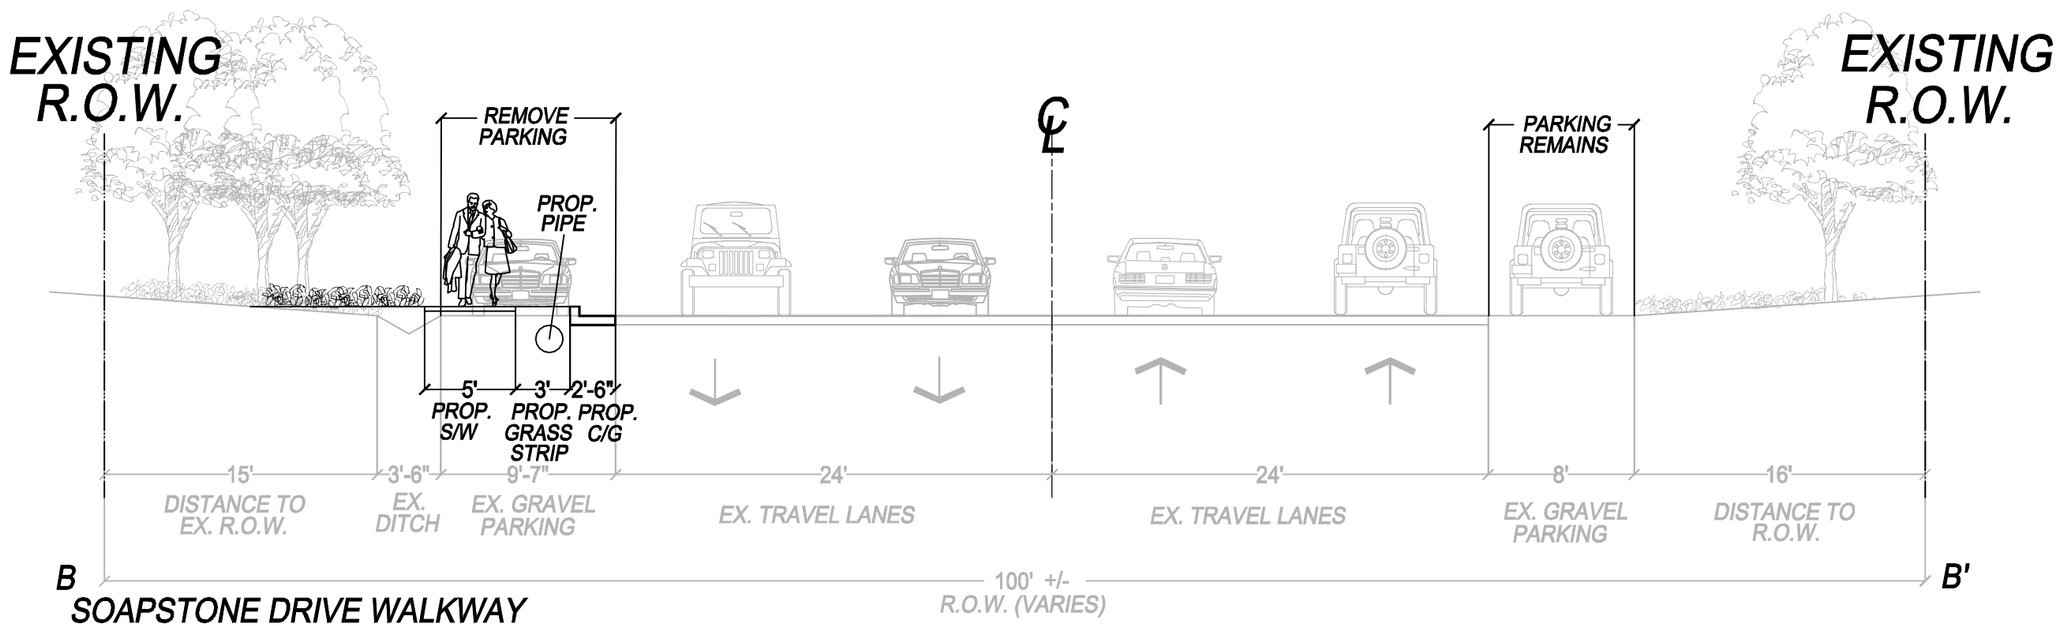

SOAPSTONE DRIVE WALKWAY

WEST SIDE OPTION: SOUTHERN CROSS SECTION

SOAPSTONE DRIVE WALKWAY
CONCEPT 2 - WEST SIDE

Kimley-Horn and Associates, Inc.

© 2006 KIMLEY-HORN AND ASSOCIATES, INC.