CLARKS CROSSING ROAD WALKWAY

Project No. W00300 (W308)
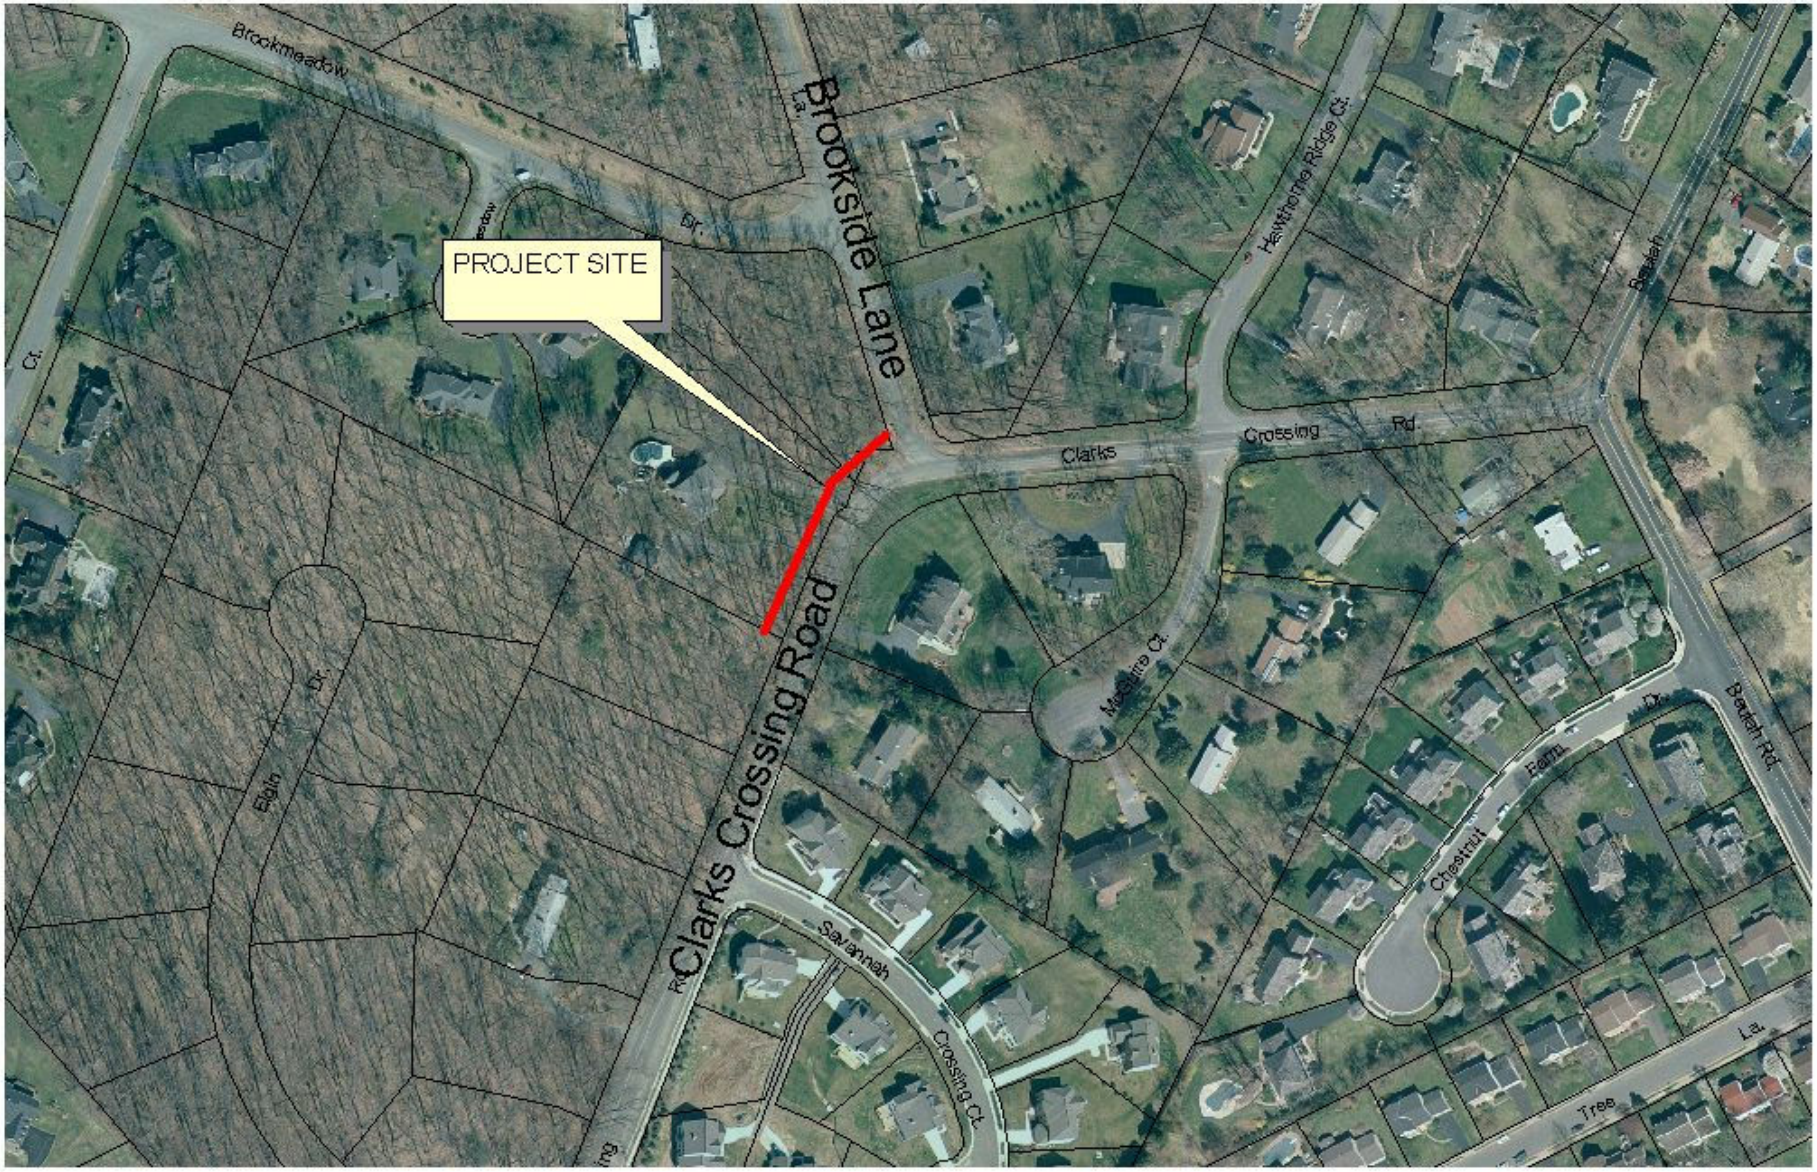
District: Hunter Mill Tax Map: 28-3