# Historic Centreville Park
# General Management Plan

Prepared by FCPA, PP&D
November 2008

Chantilly Road Redoubt

WHARTON LANE

Covered Way

Mount Gilead Earthworks

Mount Gilead House

Winter Quarters

Leland Dr

Whaley House Site

Sears House

MOUNT GILEAD ROAD

The Tannery

The Thomas Creek

BRADDOCK RO

## LEGEND

- Preservation Zone
- Restoration Zone
- Rehabilitation Zone
- Visitor Activity Zone
- Park Parcels

Approved

Fairfax County Park Authority

0' 100' 200' 400' 600'

200'

SCALE: 1" = 100'

NORTH

Mount Gilead Earthworks

Service/ADA Entry

MOUNT GILEAD ROAD

Mount Gilead House Interpretative Area

House

Carriage House/ Adaptive Re-use

Garden Area

Entry

Potential Parking

Potential Parking (Tenant/Staff/ADA)

Visitor Activity Area

Trails

House

Whaley House Interpretative Area

Tannery Interpretative Area

Potential Parking

Sears House Interpretative Area

Entry

BRADDOCK ROAD

MOUNT GILEAD ROAD

0 40 80

SCALE: 1" = 40'

# Historic Centreville Park: Mount Gilead Parcel Conceptual Development Plan

**FINAL**

Approved

Prepared by FCPA, PP&D
November 2008

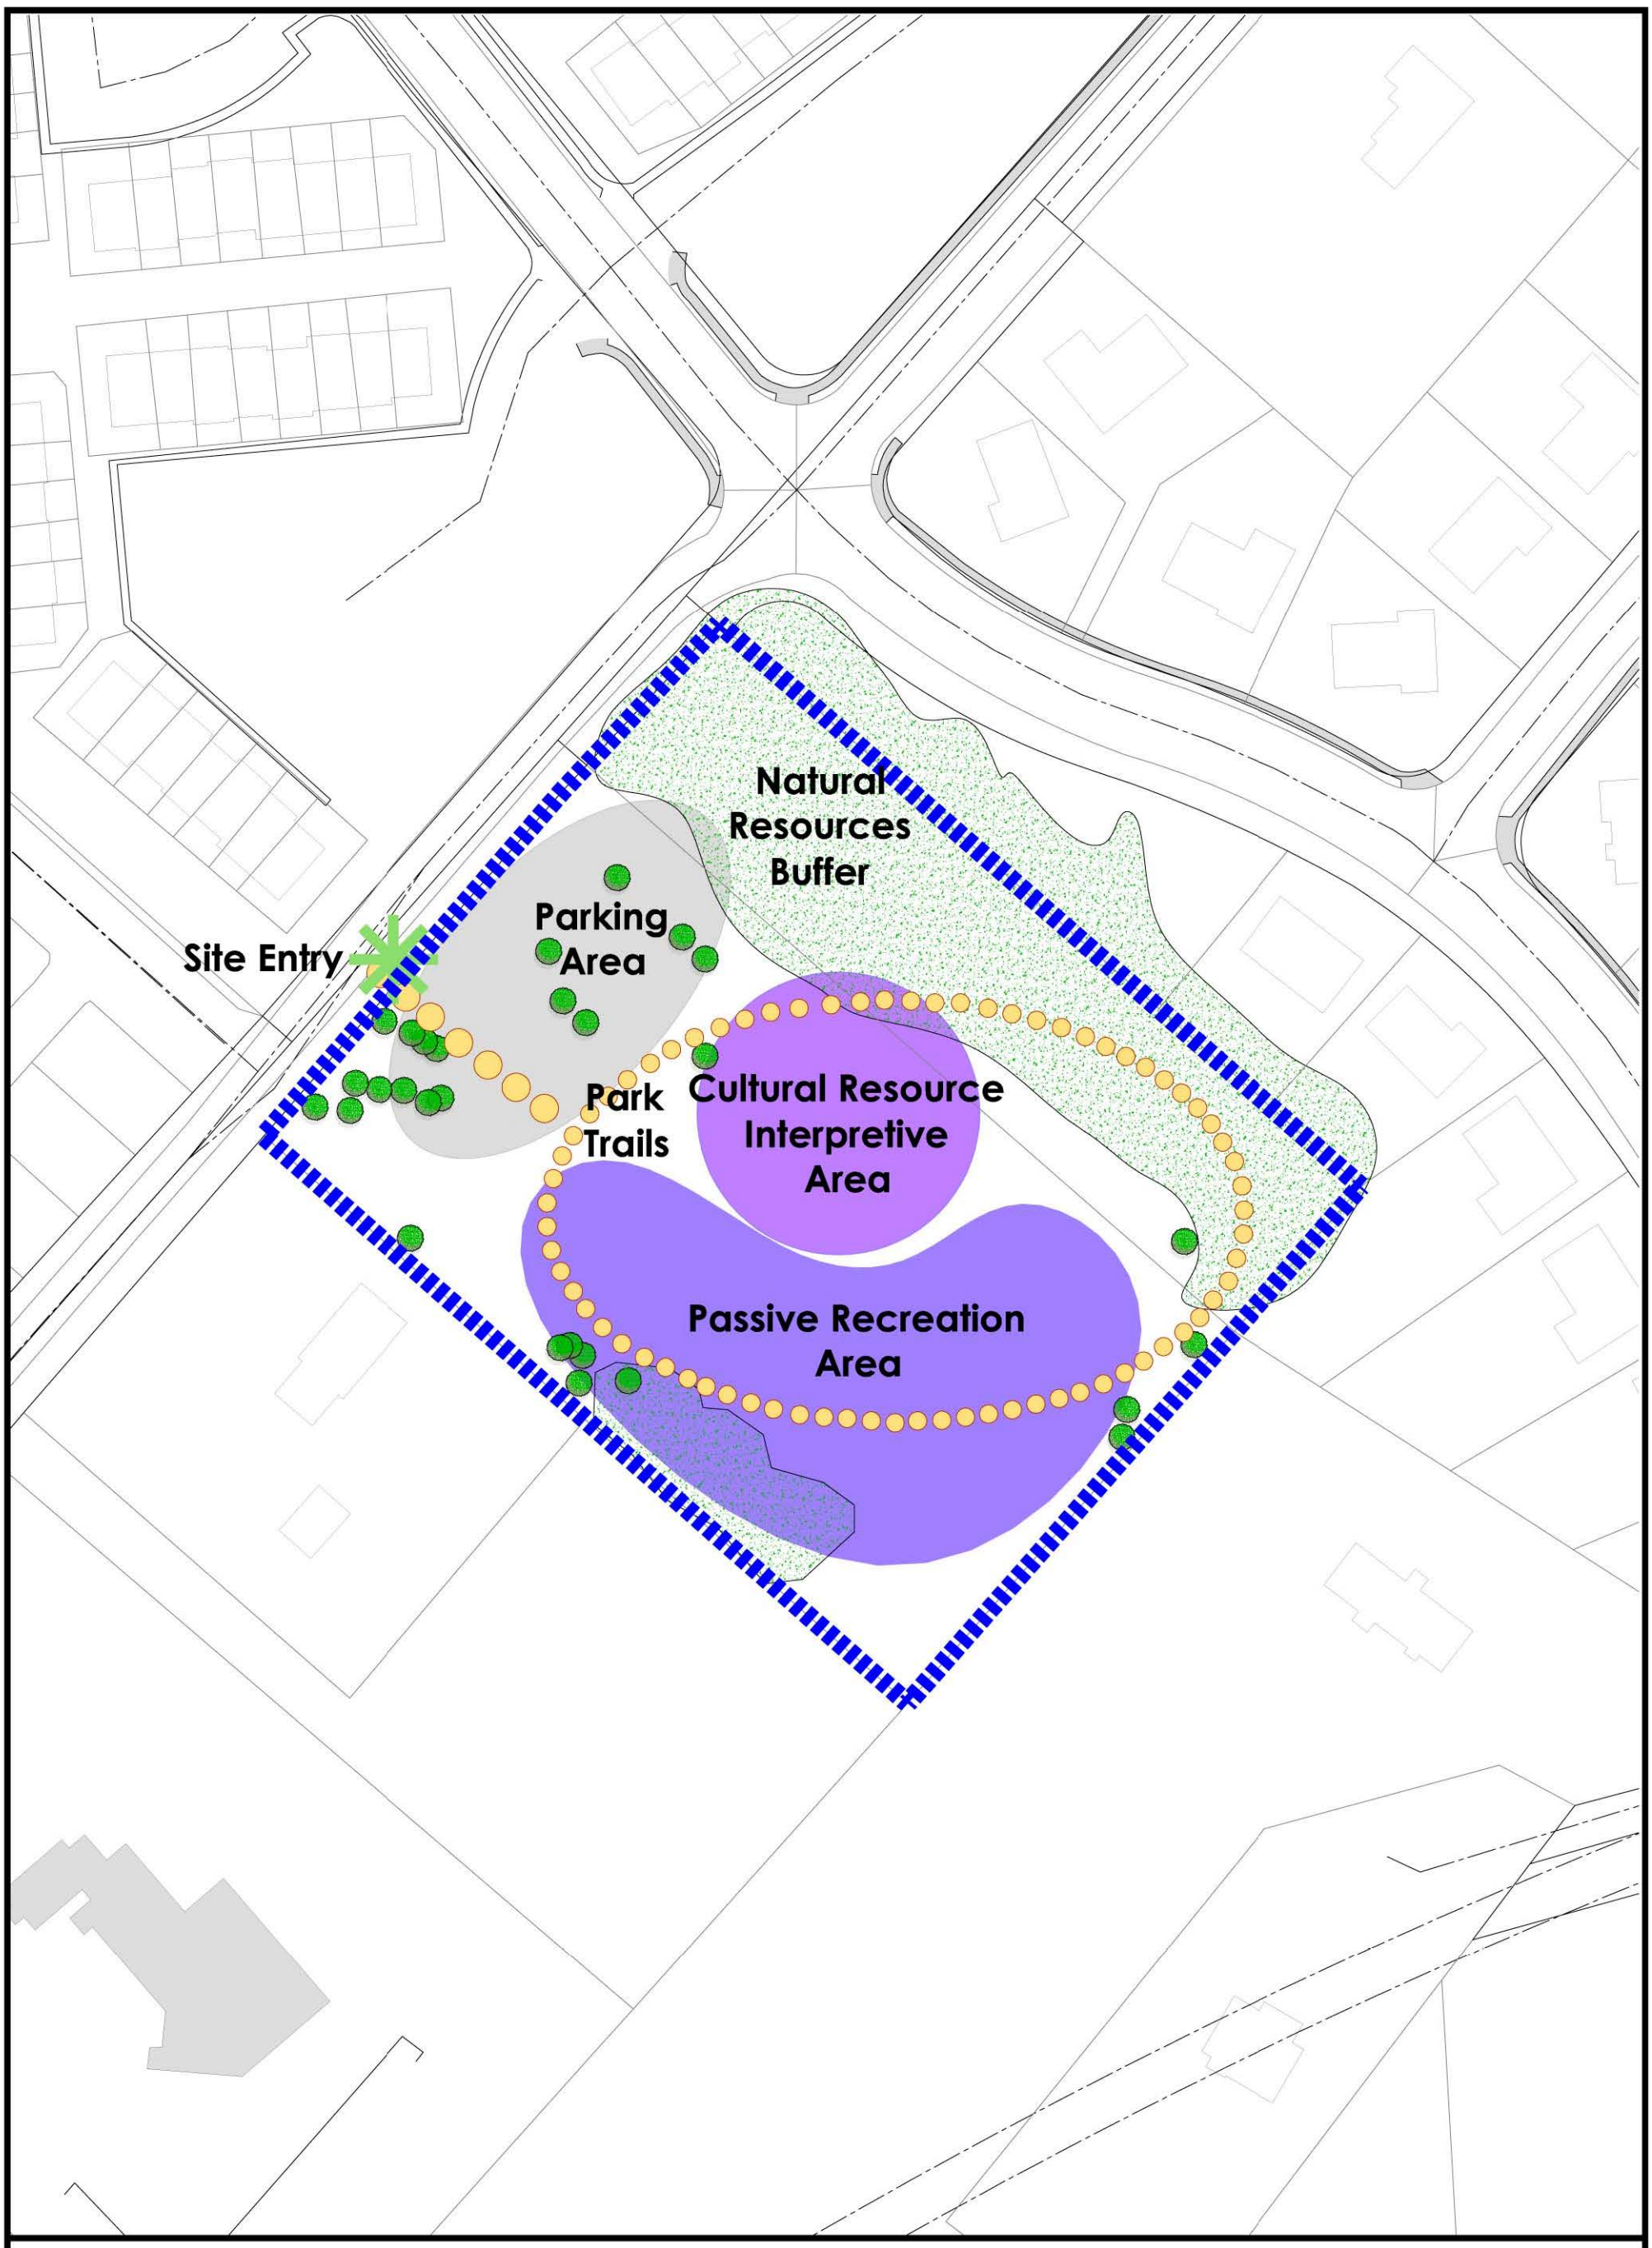


0 40 80

SCALE: 1" = 40'

# Historic Centreville Park: Winter Quarters Parcel
## Conceptual Development Plan

**FINAL**

Approved

Prepared by FCPA, PP&D
November 2008